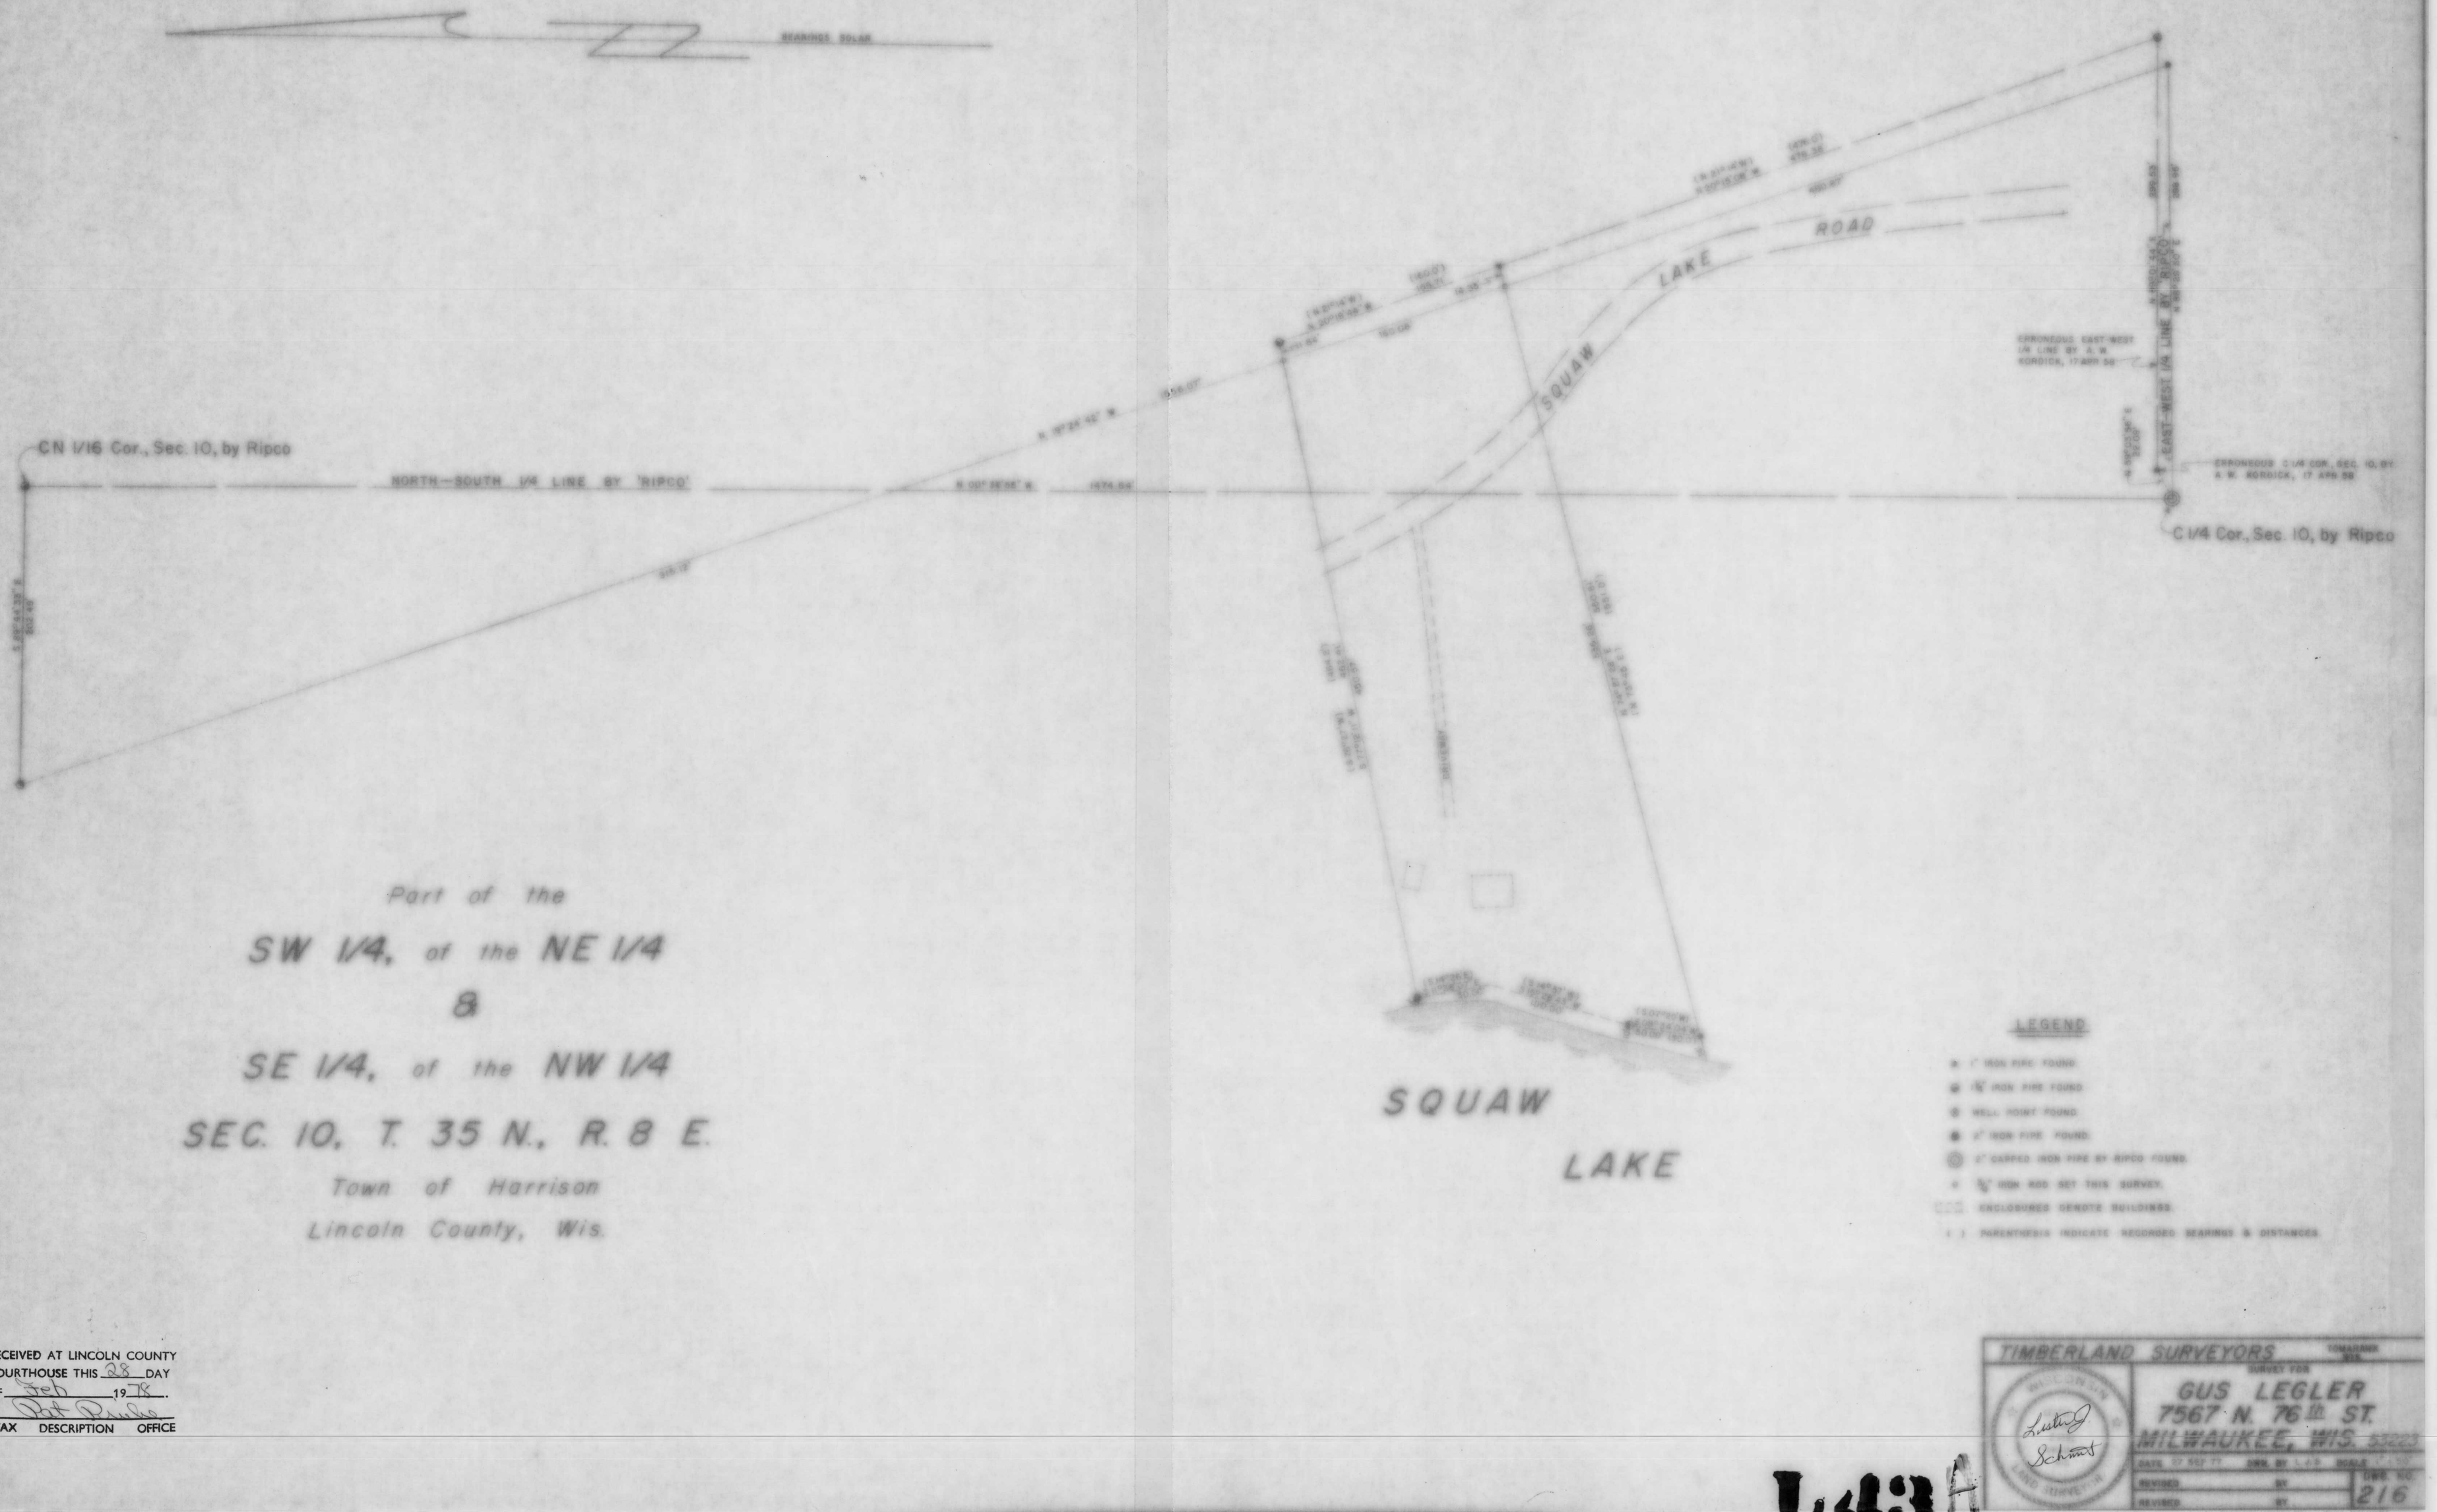

Part of the

SW 1/4, of the NE 1/4

&

SE 1/4, of the NW 1/4

SEC. 10, T. 35 N., R. 8 E.

Town of Harrison

Lincoln County, Wis.

LEGEND

- ● 1" IRON PIPE FOUND
- ● 1/2" IRON PIPE FOUND
- ⊙ WELL POINT FOUND
- ● 3/4" IRON PIPE FOUND
- ◎ 2" CAPPED IRON PIPE BY RIPCO FOUND
- ○ 1/2" IRON ROD SET THIS SURVEY.
- [ ] ENCLOSURES DENOTE BUILDINGS.
- ( ) PARENTHESIS INDICATE RECORDED BEARINGS & DISTANCES.

RECEIVED AT LINCOLN COUNTY COURTHOUSE THIS 28 DAY OF Feb 19 78.

Pat Pribe

TAX DESCRIPTION OFFICE

TIMBERLAND SURVEYORS

SURVEY FOR

GUS LEGLER

7567 N. 76th ST.

MILWAUKEE, WIS. 53223

DATE 12 SEP 77 DRN. BY L.J.S. SCALE 1" = 100'

REVISED BY

REVISED BY

DWG. NO. 216

Lester J. Schmidt

L43A