SE 1/4, of the NW 1/4
and part of the
SW 1/4, of the NE 1/4
SECTION 10
T. 34 N., R. 8 E.
Town of Harrison
Lincoln County, Wis.

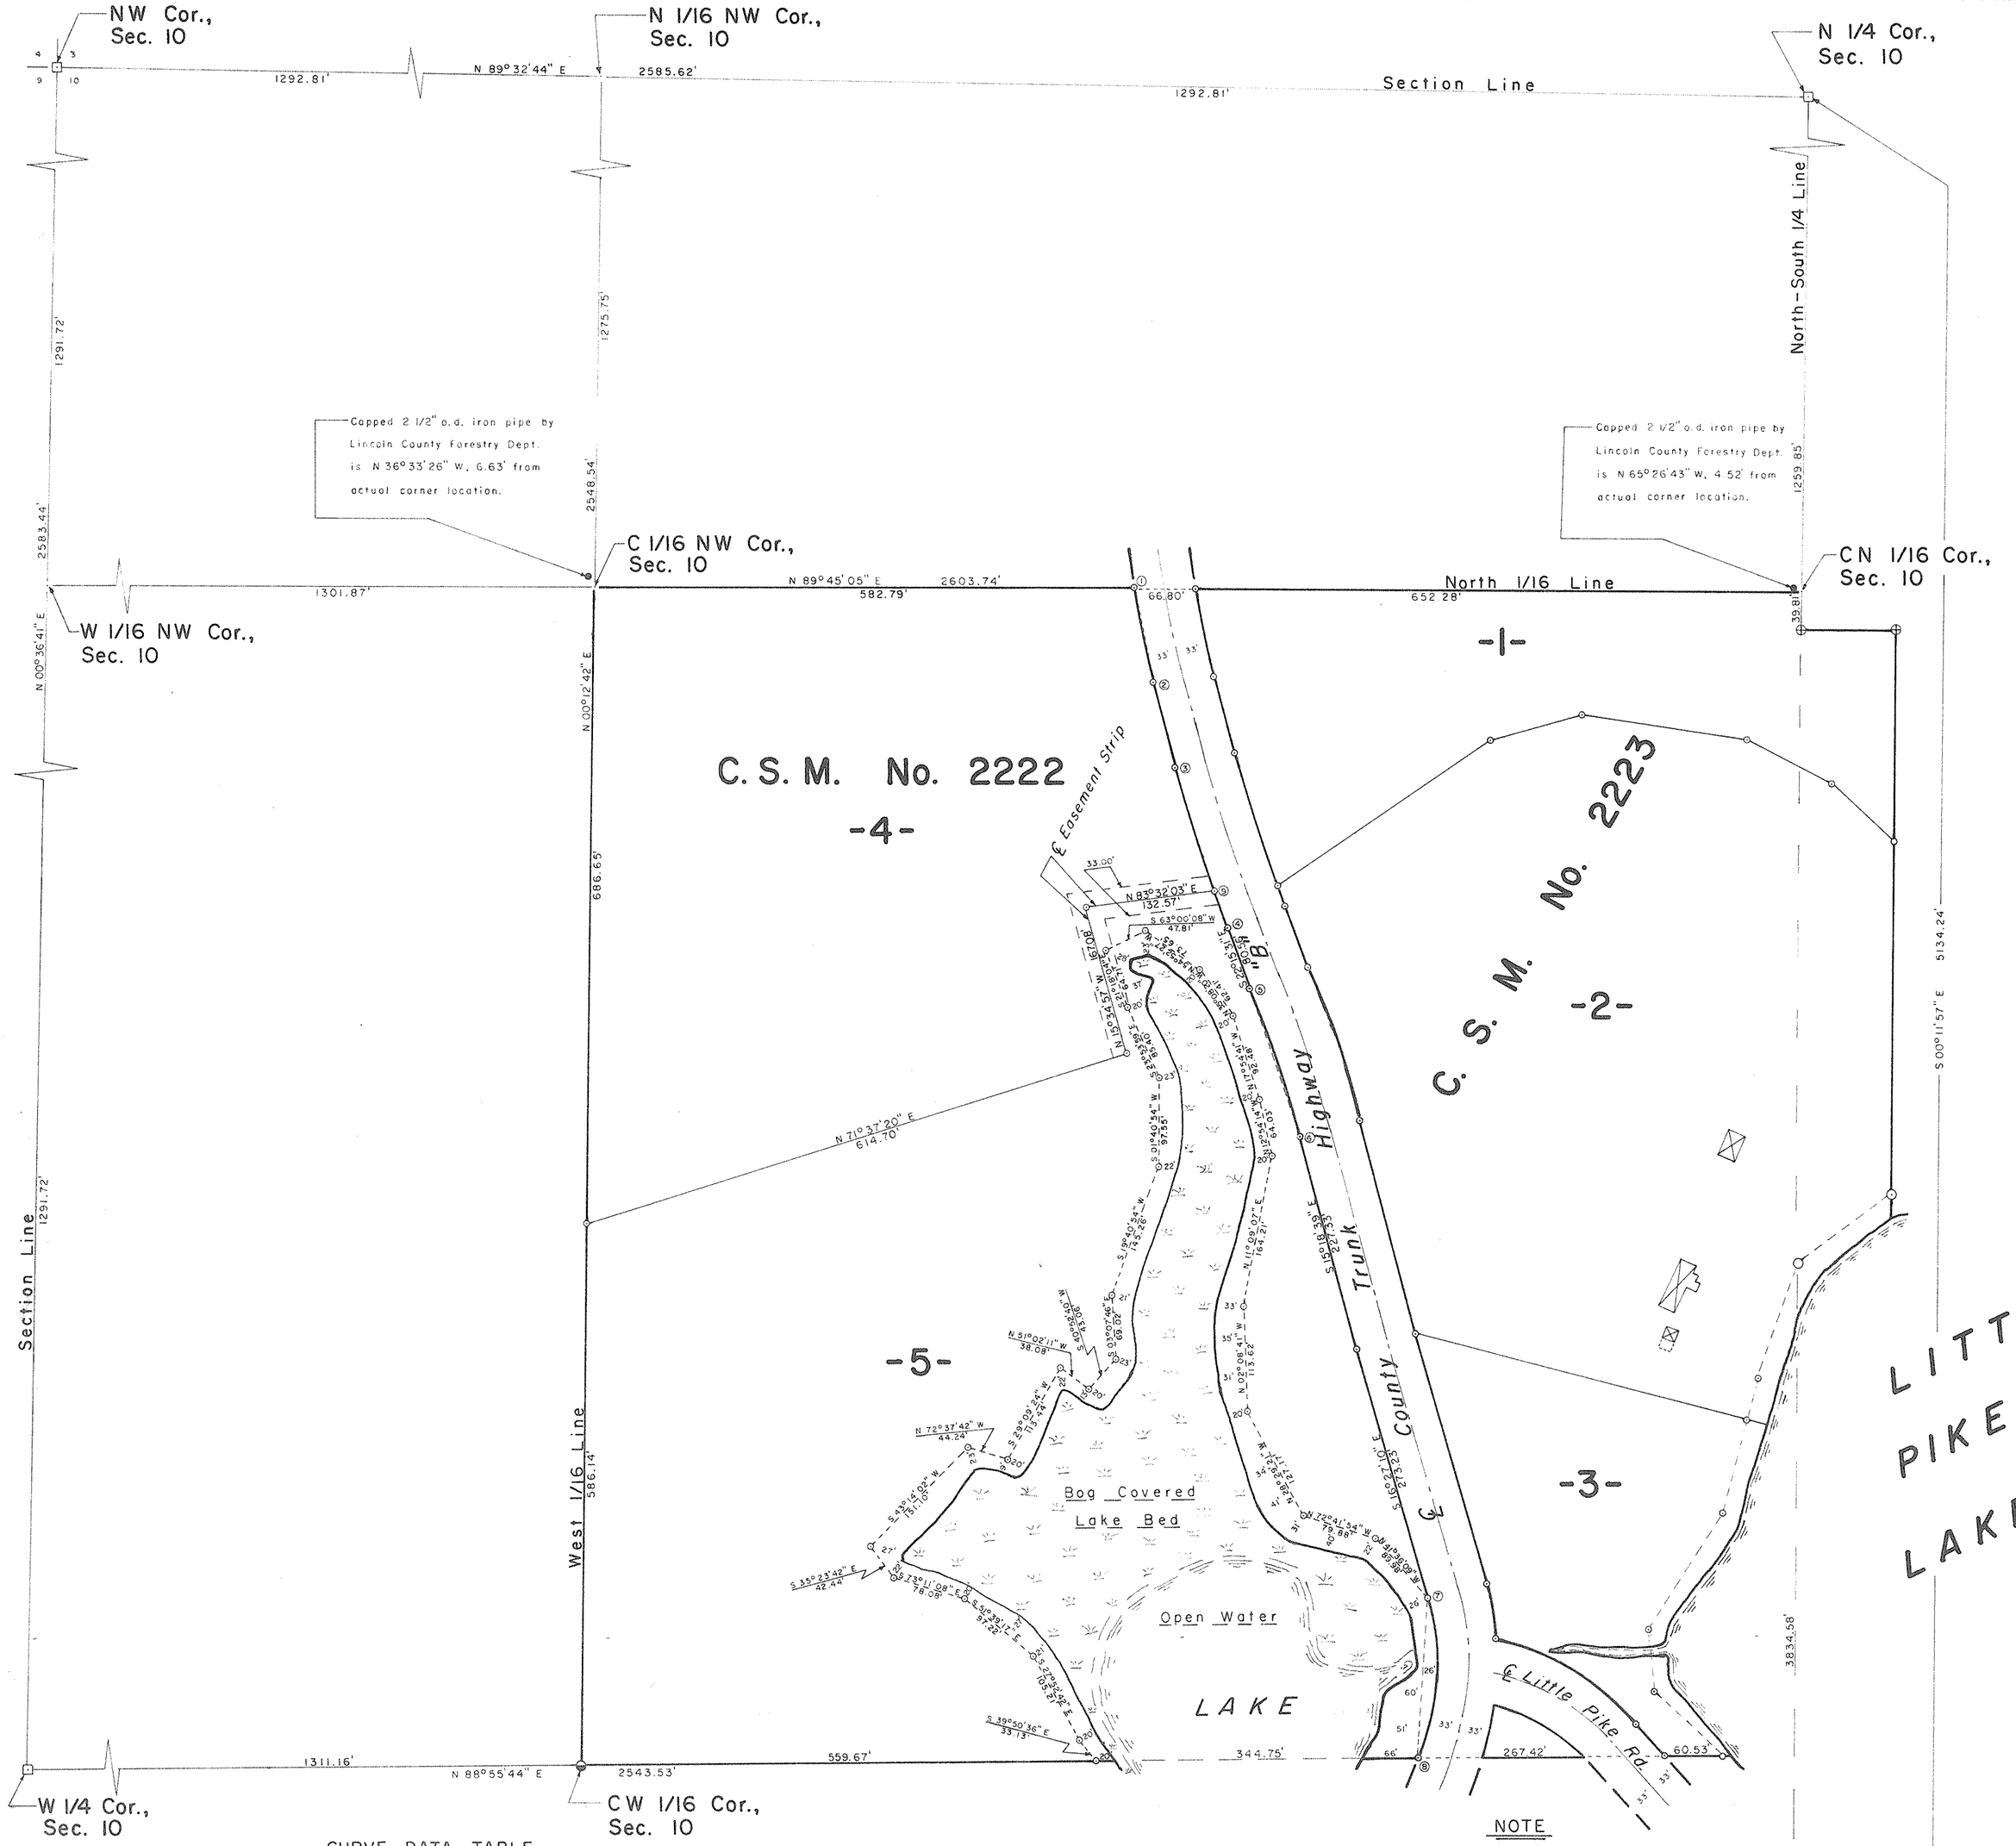

CURVE DATA TABLE

Curve No.	Radius Length	Arc Length	Chord Length	Chord Bearing	Central Angle	Tangent Bearings
1 – 2	990.47	102.48	102.44	S 11°46'10" E	05°55'42"	S 08°48'19" E & S 14°44'01" E
3 – 4	1383.85	181.75	181.62	S 18°23'46" E	07°31'20"	S 14°44'01" E & S 22°15'31" E
3 – 9	1383.85	130.06	130.01	S 17°26'34" E	08°23'06"	S 14°44'01" E & S 20°07'07" E
9 – 4	1383.85	51.69	51.69	S 21°11'19" E	02°08'24"	S 20°07'07" E & S 22°15'31" E
5 – 6	1383.68	167.79	167.69	S 18°47'05" E	06°56'52"	S 22°15'31" E & S 15°18'39" E
7 – 8	266.93	179.67	176.30	S 02°49'49" W	38°33'58"	S 16°27'10" E & S 22°06'48" W

NOTE

Approximate high-water mark delineation established by Daniel J. Miller, Lincoln County Zoning Administrator on 31 July 2009.

LEGEND

- 6" x 6" RED GRANITE MONUMENT FOUND IN PLACE.
- 2 1/2" O.D. IRON PIPE FOUND IN PLACE.
- 1 7/8" O.D. IRON PIPE FOUND IN PLACE.
- 1 5/8" O.D. IRON PIPE FOUND IN PLACE.
- 1 3/8" O.D. IRON PIPE FOUND IN PLACE.
- CAPPED 2 1/2" O.D. IRON PIPE BY LINCOLN COUNTY FORESTRY DEPT.
- 2 1/2" O.D. IRON PIPE SET THIS SURVEY.
- 1 3/8" O.D. IRON PIPE SET THIS SURVEY.
- DENOTES BUILDING.

N

BEARINGS SOLAR

I, Lester J. Schmit, Registered Land Surveyor S-1192 hereby certify that I have surveyed the property shown hereon; that this map is a true and accurate representation thereof; that said survey was performed by order of Linda L. Williams and Kathleen Noch; and that I have complied with applicable requirements of s. A-E 7 of the Wisconsin Administrative Code.

Note: Legal descriptions conforming to this survey have been provided on separate sheets.

Lester J. Schmit
Lester J. Schmit R.L.S. S-1192
Dated this 11th day of September 2009.

RECEIVED BY LINCOLN COUNTY SURVEYOR THIS 1ST DAY OF October 20 09
Tony Dahl
COUNTY SURVEYOR

TIMBERLAND SURVEYORS TOMAHAWK WIS.

WISCONSIN LESTER J. SCHMIT 1192 TOMAHAWK WI LAND SURVEYOR

SURVEY FOR
HAROLD NEITZKE ESTATE
COUNTY ROAD "B"
GLEASON, WIS. 54435

DATE 11 SEP 09	DWN. BY L.J.S.	SCALE 1" = 100'	
REVISED 16 SEP 09	BY L.J.S.	DWG. NO. 618-1	
REVISED	BY		