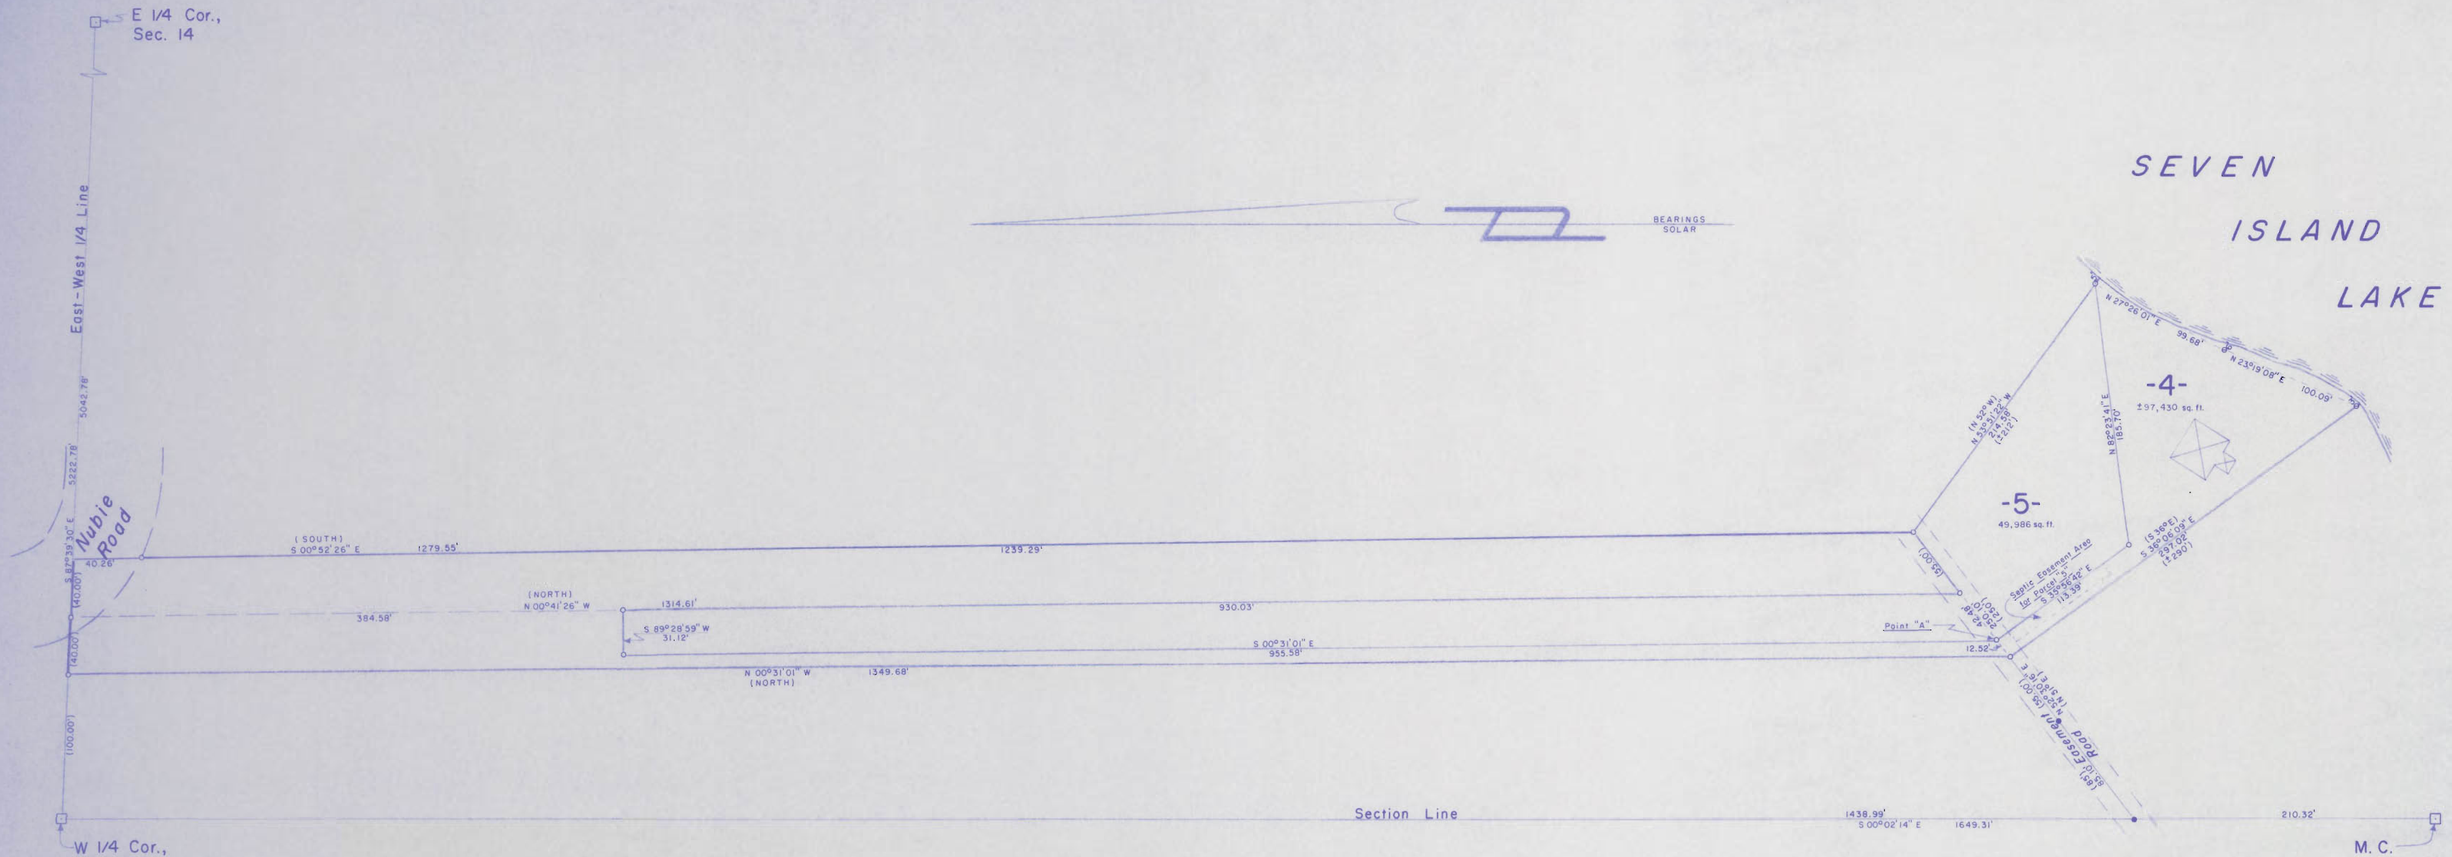

Part of

GOV'T LOT 3

SECTION 14

T. 34 N., R. 8 E.

Town of Harrison

Lincoln County, Wis.

I, Lester J. Schmit, Registered Land Surveyor S-1192 hereby certify that I have surveyed the property shown hereon; that this map is a true and accurate representation thereof; that said survey was performed by order of Dan R. Nordall; and that I have complied with applicable requirements of s. A-E 7 of the Wisconsin Administrative Code.

Note: Legal descriptions conforming to this survey have been provided on separate sheets.

Lester J. Schmit

Lester J. Schmit R. L. S. S-1192

Dated this 22nd day of April 1999

LEGEND

- ⊡ 6" SQUARE (APPROXIMATE) RED GRANITE MONUMENT FOUND IN PLACE.
- ⊙ 1" IRON PIPE FOUND IN PLACE.
- ⊕ 3/4" IRON PIPE FOUND IN PLACE.
- ● 3/4" IRON REBAR FOUND IN PLACE.
- ○ 1" IRON PIPE SET THIS SURVEY.
- ⋈ DENOTES BUILDING.
- ( ) INDICATES RECORDED BEARING OR DISTANCE.

RECEIVED BY LINCOLN COUNTY SURVEYOR THIS 5TH DAY OF MAY 2011

COUNTY SURVEYOR

L4858

REVISED 1 MAR 11 BY L.J.S.

REVISED 5 JAN 10 BY L.J.S.

TIMBERLAND SURVEYORS TOMAHAWK WIS.

WISCONSIN LESTER J. SCHMIT S-1192 TOMAHAWK, WI LAND SURVEYOR

SURVEY FOR

DAN R. NORDALL

1209 E. 8th ST.

MERRILL, WIS. 54452

DATE 22 APR 99	DWN. BY L.J.S.	SCALE 1" = 50'	DWG. NO. 1224
REVISED 20 MAY 99	BY L.J.S.		
REVISED 12 JUN 99	BY L.J.S.		