" FIRST ADDITION TO THE GLEASON CEMETERY "
PRELIMINARY
LOCATED IN THE SE 1/4 - NW 1/4, SECTION 27, T33N, R08E, TOWN OF RUSSELL, LINCOLN COUNTY, WISCONSIN

BEARINGS BASED ON WEST LINE SECTION 27, T33N, R08E, LINCOLN COUNTY GRID, ASSUMED TO BEAR N00°43'04"E.

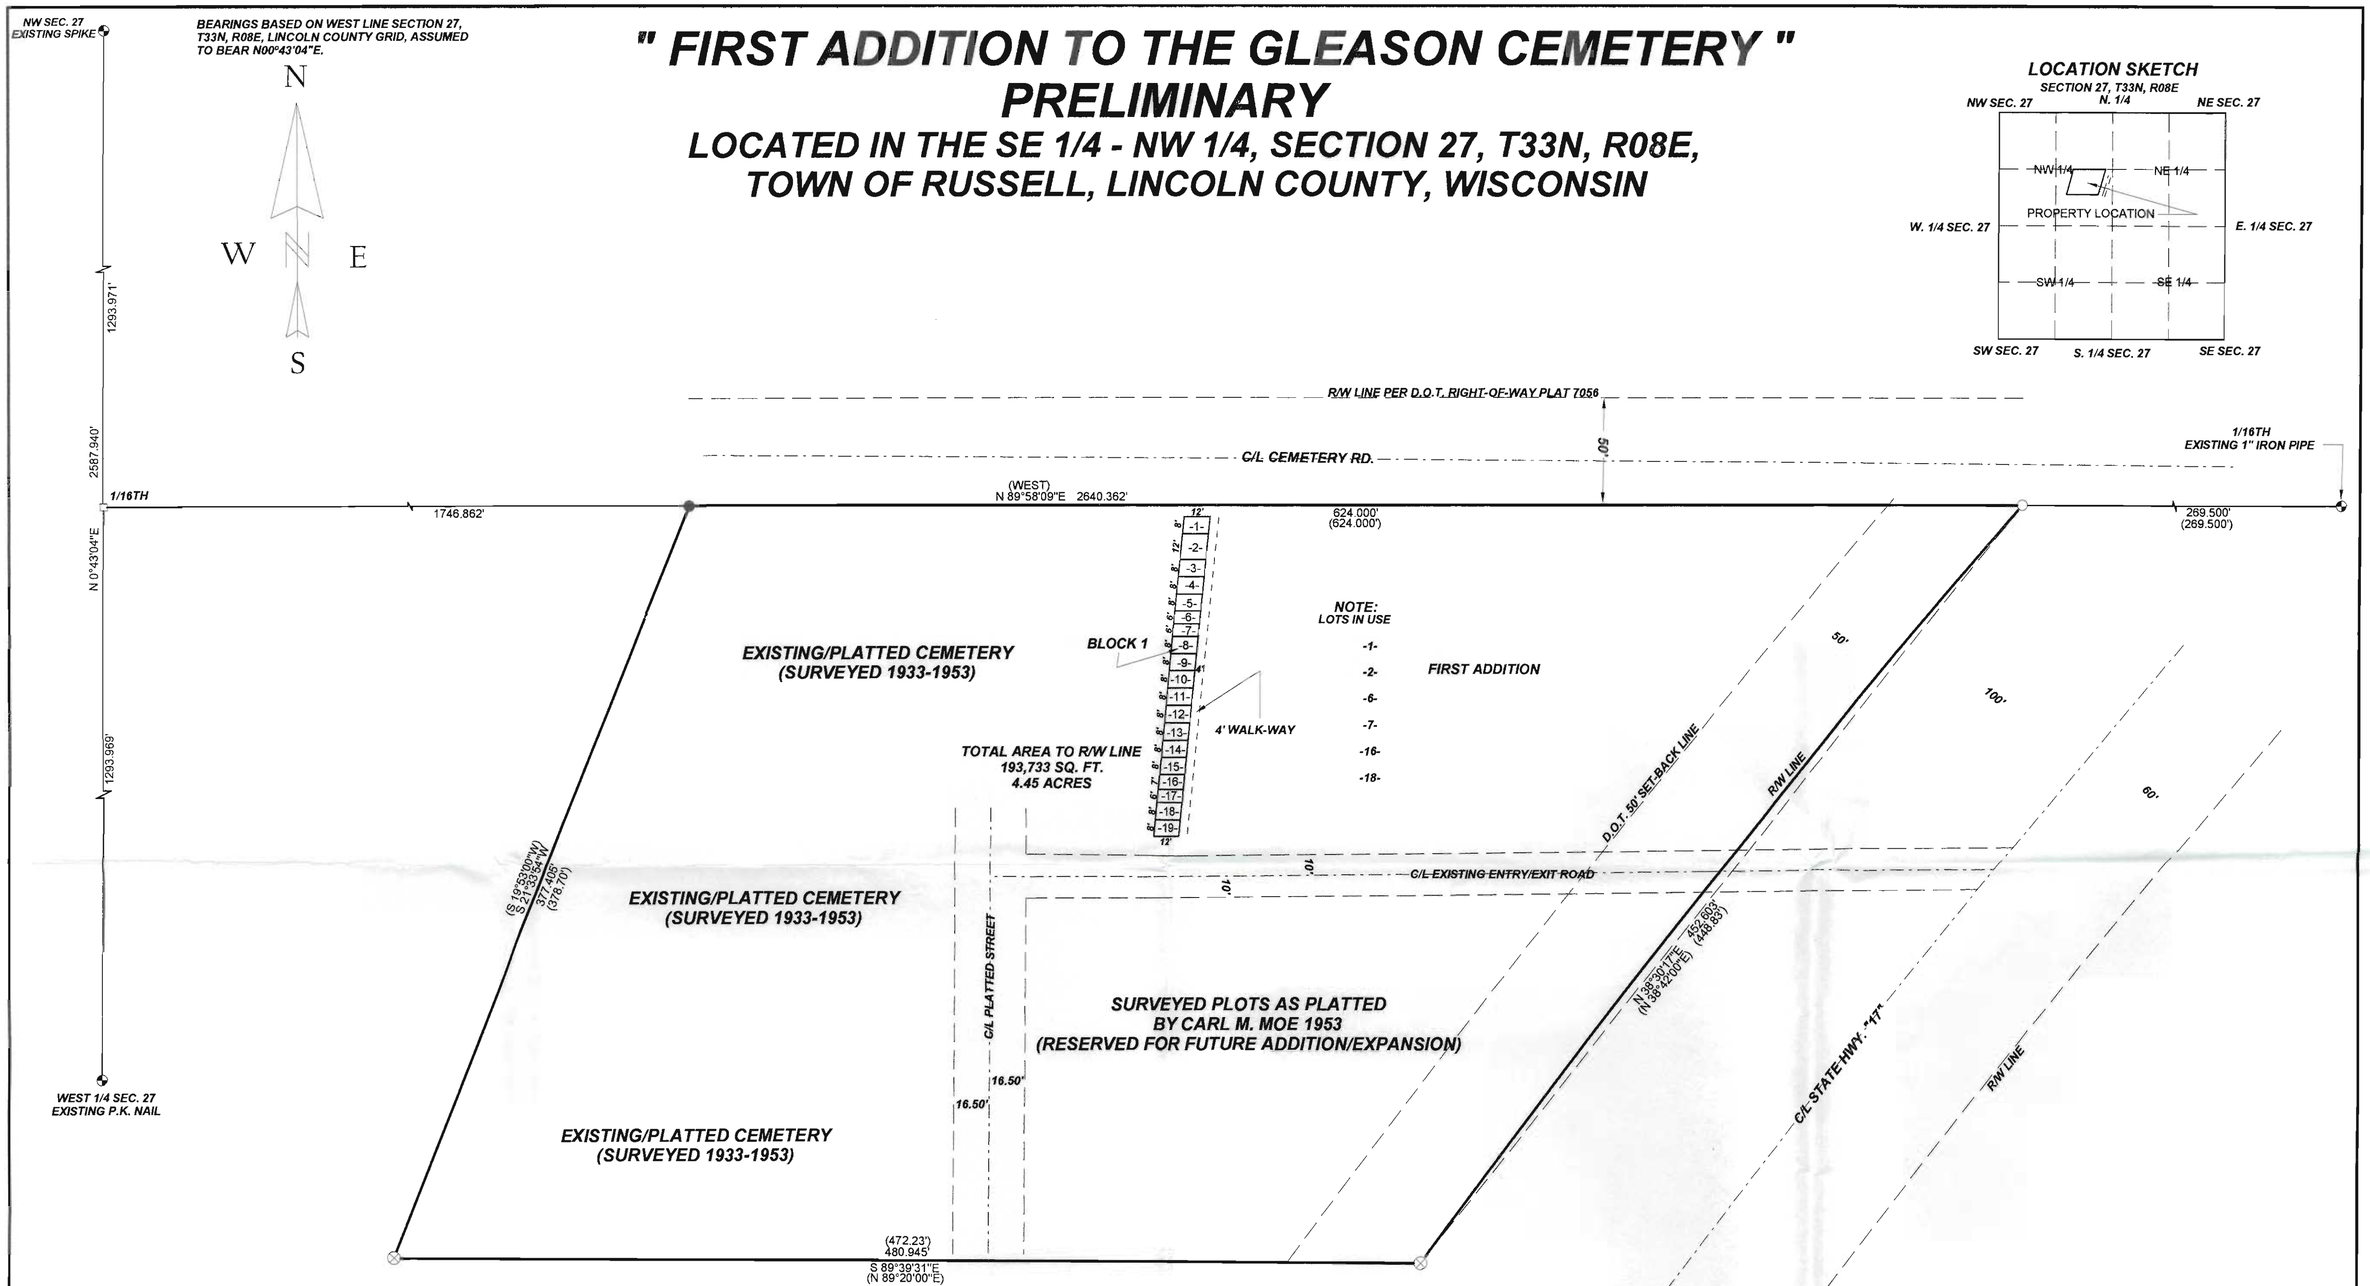

LOCATION SKETCH
SECTION 27, T33N, R08E

LEGEND

- □ CALCULATED POSITION
- ● SET RAILROAD SPIKE
- ○ SET 1" X 24" IRON PIPE
- ⊗ EXISTING 1" SQUARE IRON STAKE
- ( ) MEASURED BY OTHERS 1953

SCALE: 1" = 40'
0 20' 40' 80'

I, KEVIN P. BIXBY, HEREBY CERTIFY THAT I HAVE SURVEYED THE ABOVE PARCEL OF LAND UNDER THE DIRECTION OF THE TOWN OF RUSSELL AND THAT THE ABOVE MAP IS A TRUE AND CORRECT REPRESENTATION OF THE LANDS SURVEYED TO THE BEST OF MY KNOWLEDGE AND BELIEF THAT I HAVE COMPLIED WITH THE PROVISIONS OF 157.07 AND AE 7 OF THE WISCONSIN ADMINISTRATIVE CODE.

Kevin P. Bixby — 9/08/11
KEVIN P. BIXBY R.L.S. 2343 — DATE

RECEIVED BY LINCOLN COUNTY SURVEYOR THIS 4TH DAY OF October 20 11
Tony Dahlm
COUNTY SURVEYOR

SHEET 1 OF 1

WISCONSIN KEVIN P. BIXBY S-2343 GLEASON, WI LAND SURVEYOR

DWG. NO.	BIXBY LAND SURVEYING, INC.
0538	P.O. BOX 1532, RHINELANDER, WI. 54501 PHONE NUMBER: 715-362-LAND E-MAIL: bixbyland@frontiernet.net
	SURVEY FOR TOWN OF RUSSELL GLEASON, WI.
	SCALE: 1" = 40' DATE: 09/07/11 DWN. BY: K.B.

L487B