TOWN OF SCOTT

SECTION 5, T31N, R6E

LINCOLN COUNTY

LEGEND

- ● 1" IRON PIPE FOUND.
- ■ GRANITE MONUMENT FOUND
- ○ 2" IRON PIPE FOUND.
- ■ 4" X 4" X 36" CONCRETE MONUMENT WITH ALUMINIUM MARKER SET.
- ⊕ BERNTSEN ALUMINIUM MONUMENT SET
- ● #5 REBAR/PLASTIC CAP SET

SURVEYOR'S CERTIFICATE

I, Elton A. Petersen, Registered Land Surveyor, hereby certify:

That I have surveyed, subdivided and mapped Section 4, Township 31 North, Range 6 East, Town of Merrill, Lincoln County, Wisconsin;

That I have made such survey and map by the order of the Wisconsin Public Service Corporation;

That I have fully complied with all the requirements of related sections of the Wisconsin Statutes and the Wisconsin Administrative Code in surveying and mapping the same;

That the survey and the subdivision of Section 4 as mapped is correct to the best of my knowledge and belief.

Dated July 23 1981

Elton A Petersen
Elton A. Petersen S-1304

BEARINGS BASED ON SOLAR OBSERVATION

WISCONSIN ELTON A. PETERSEN S-1304 DE PERE WIS LAND SURVEYOR

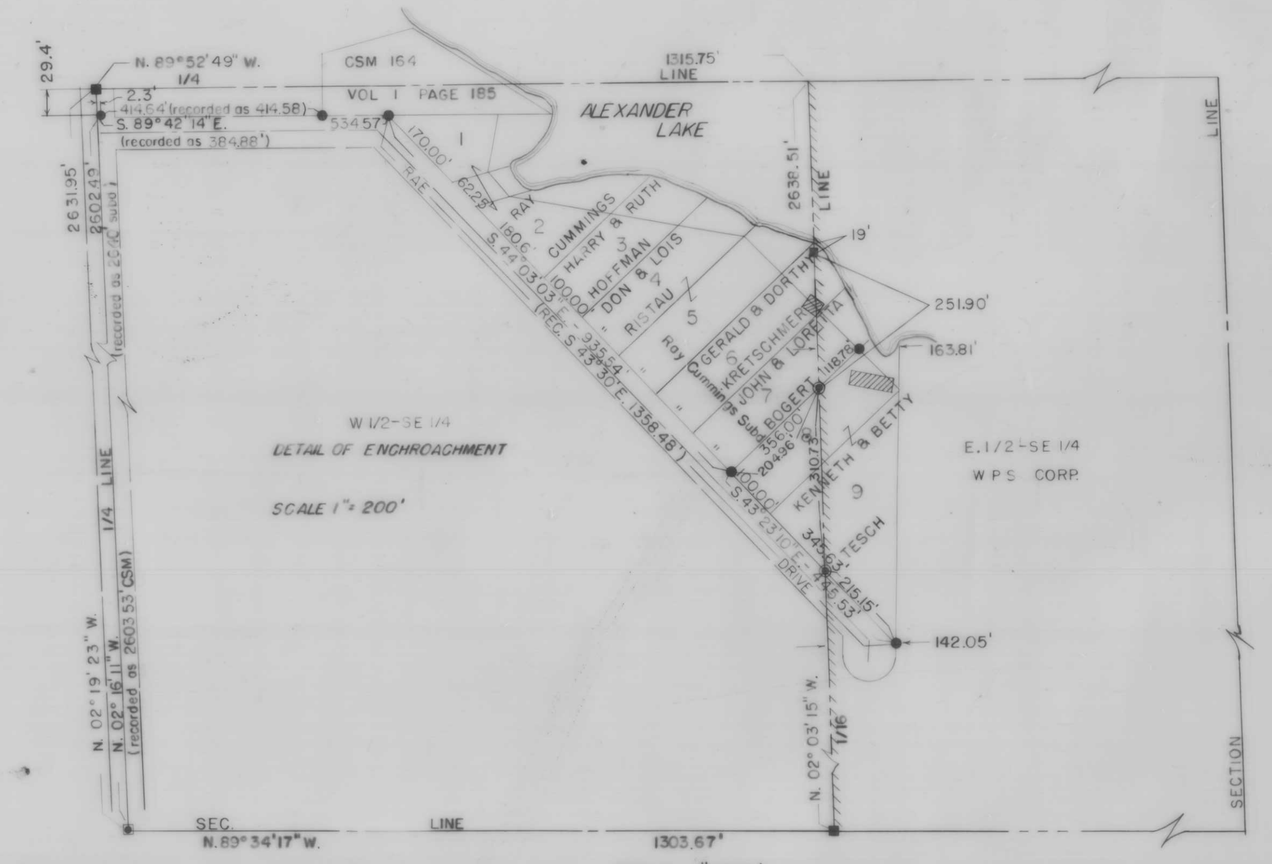


REFERENCES:

WISCONSIN VALLEY ELECTRIC CO. DWG. NO. 1445-U.M.
PLAT OF RAY CUMMINGS SUBDIVISION
C.S.M. NO. 164
GOV'T. NOTES & PLATS

RECEIVED AT LINCOLN COUNTY COURTHOUSE THIS DAY OF Sept 1981
Pat Riske
TAX DESCRIPTION OFFICE

L 77 A

| REVISIONS | DATE | CHKD. | APP. |
|---|---|---|---|

| | |
|---|---|
| DRAWN | DEM/CPS |
| CHECKED | EAP |
| APPROVED | EAP |
| DATE | 3/10/81 |

WISCONSIN PUBLIC SERVICE CORPORATION

ALEXANDER HYDRO LANDS SUBDIVISION OF SEC. 5, T.31N.-R.6E. TOWN OF SCOTT, LINCOLN COUNTY, STATE OF WISCONSIN

SCALE 1"= 300'

NO. D-15161 REV.