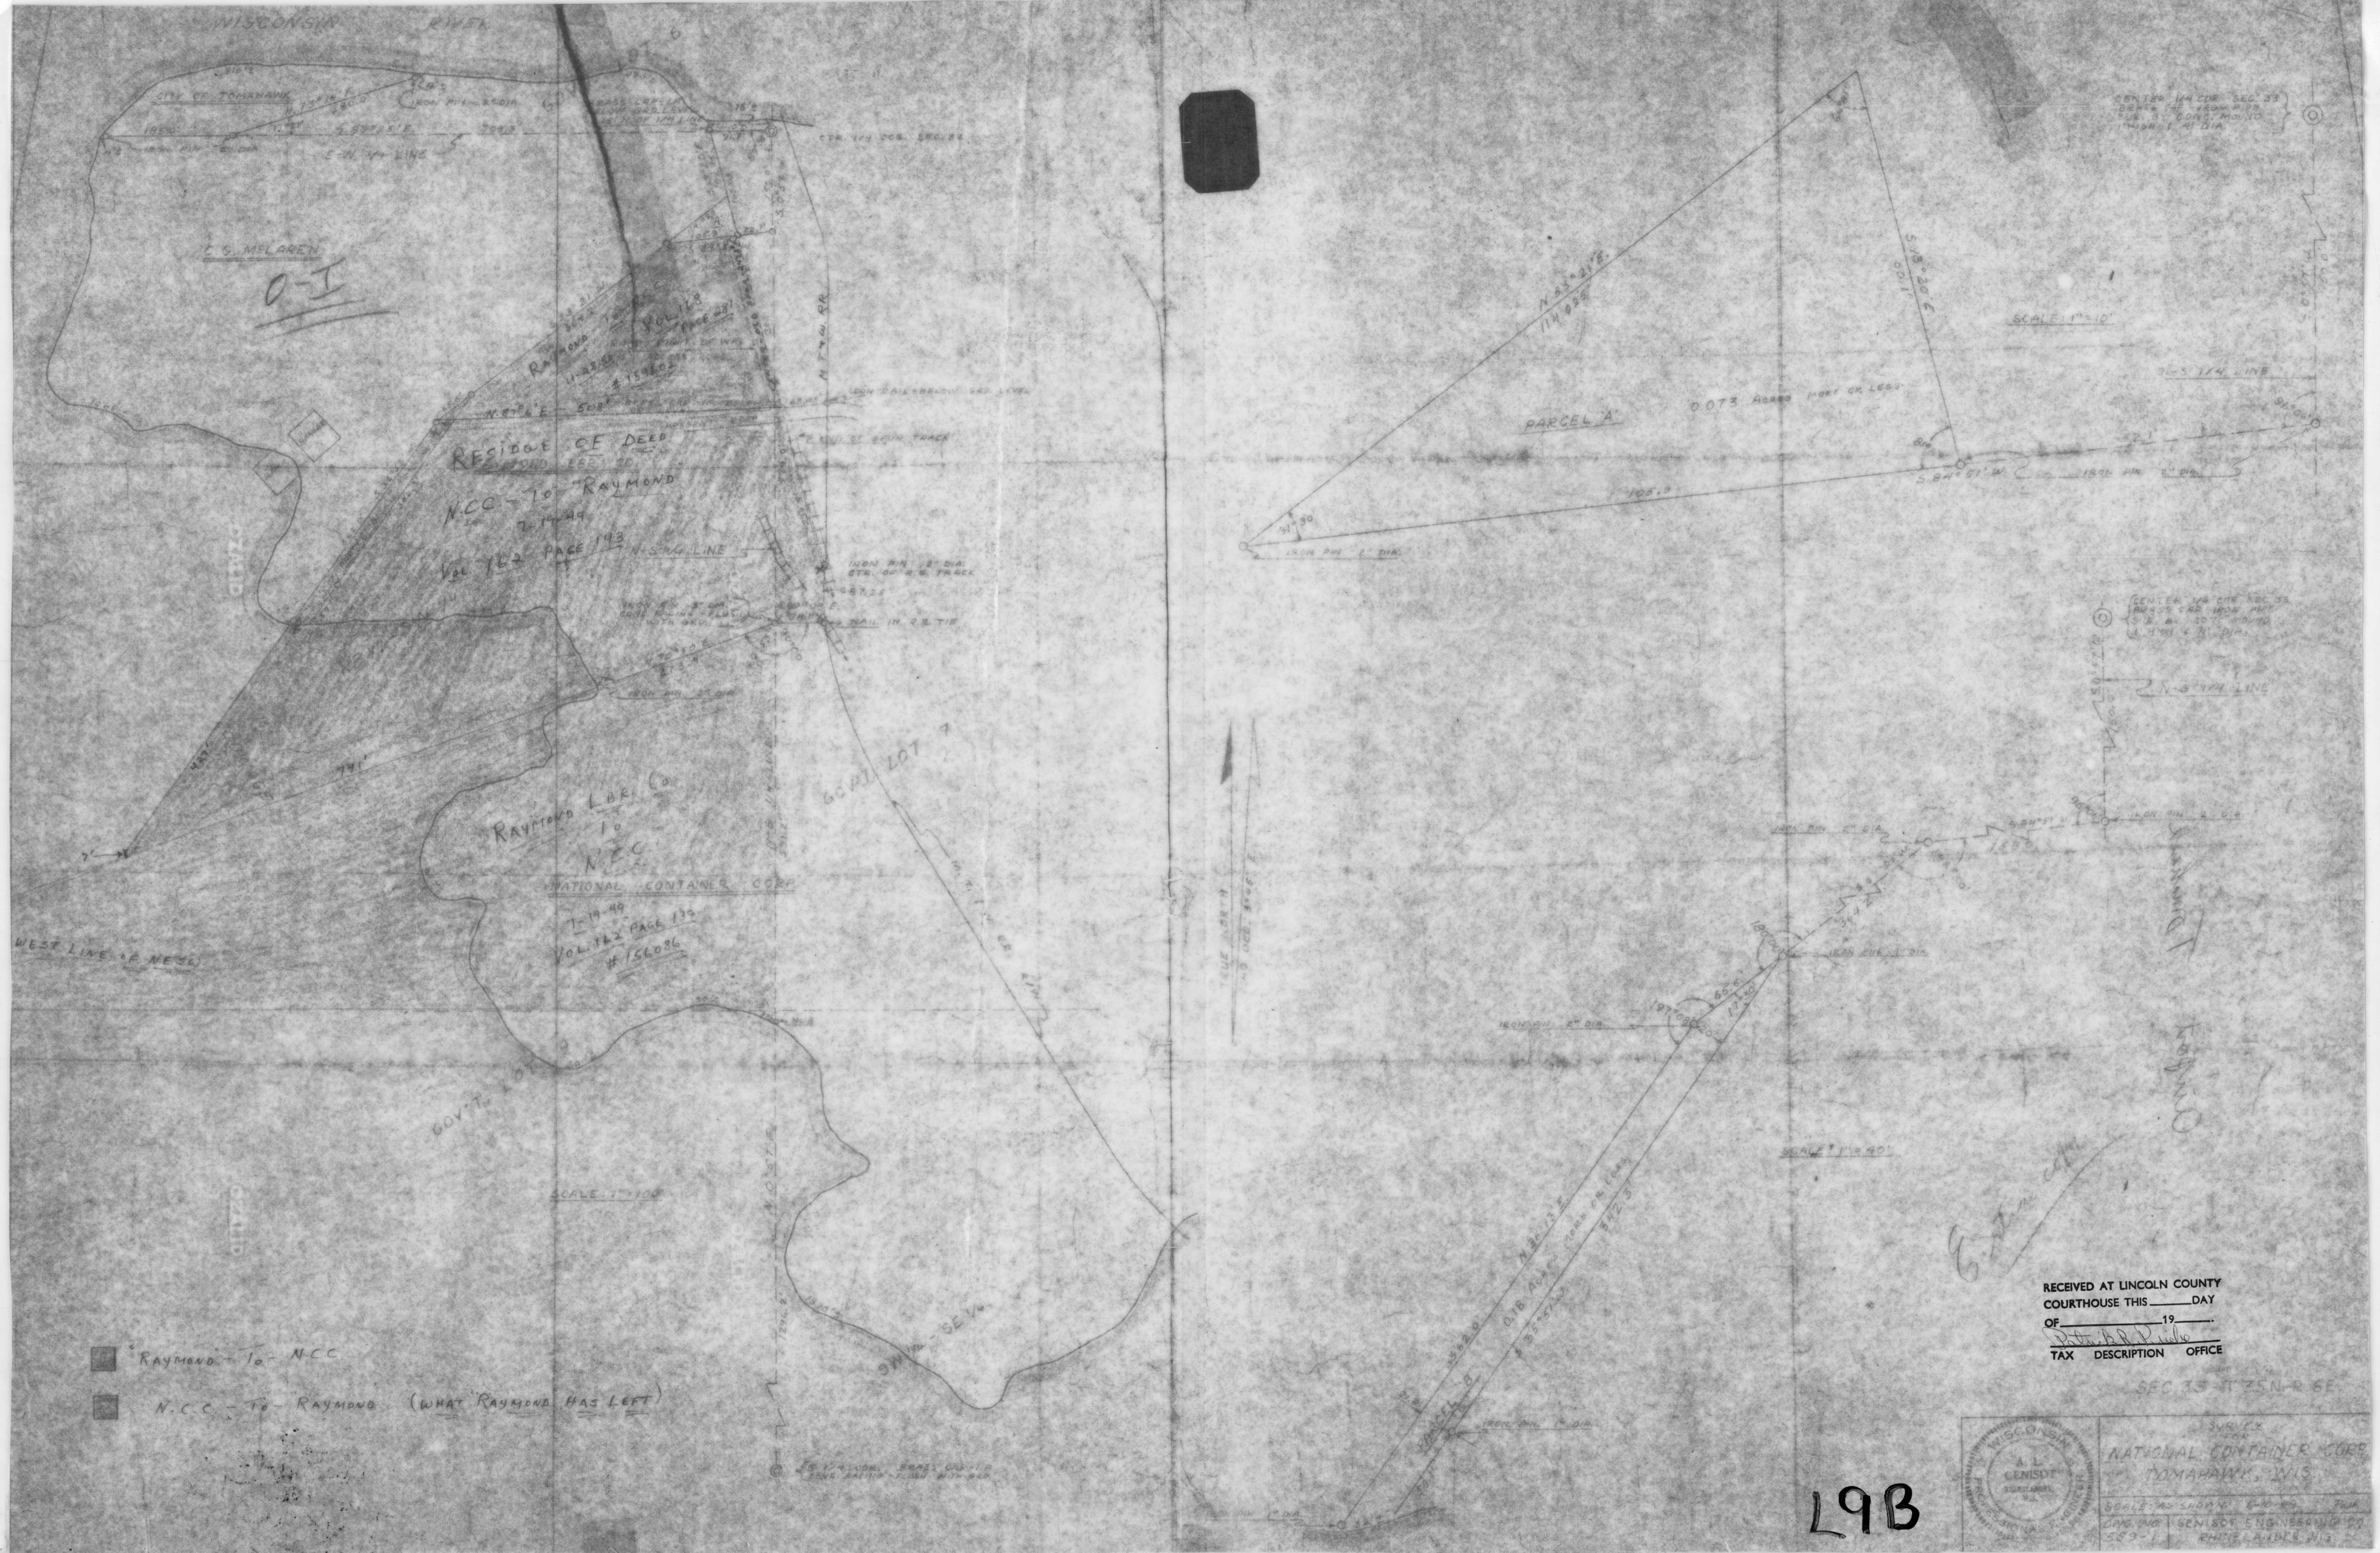
WISCONSIN RIVER
CITY OF TOMAHAWK
C. S. McLAREN
O-I
RESIDUE OF DEED
N.C.C. - TO - RAYMOND
Vol 162 PAGE 143
RAYMOND LBR. CO.
TO
N.C.C.
NATIONAL CONTAINER CORP.
Vol. 162 PAGE 139
#156086
WEST LINE OF NE SW
GOV'T LOT 7
GOV'T LOT 9
SCALE 1" = 100'
PARCEL 'A'
0.073 ACRES MORE OR LESS
SCALE 1" = 10'
SCALE 1" = 40'
"RAYMOND - TO - N.C.C.
N.C.C. - TO - RAYMOND (WHAT RAYMOND HAS LEFT)
RECEIVED AT LINCOLN COUNTY
COURTHOUSE THIS _____ DAY
OF _____ 19____
TAX DESCRIPTION OFFICE
SEC 33 - T 35 N - R 6 E
SURVEY FOR
NATIONAL CONTAINER CORP.
TOMAHAWK, WIS.
SCALE AS SHOWN
A. L. GENISOT
WISCONSIN
PROFESSIONAL ENGINEER
L9B