Part of the

NW 1/4 of the NE 1/4
SECTION 3, T 35N, R6E

Town of Bradley
Lincoln Canty, Wisconsin

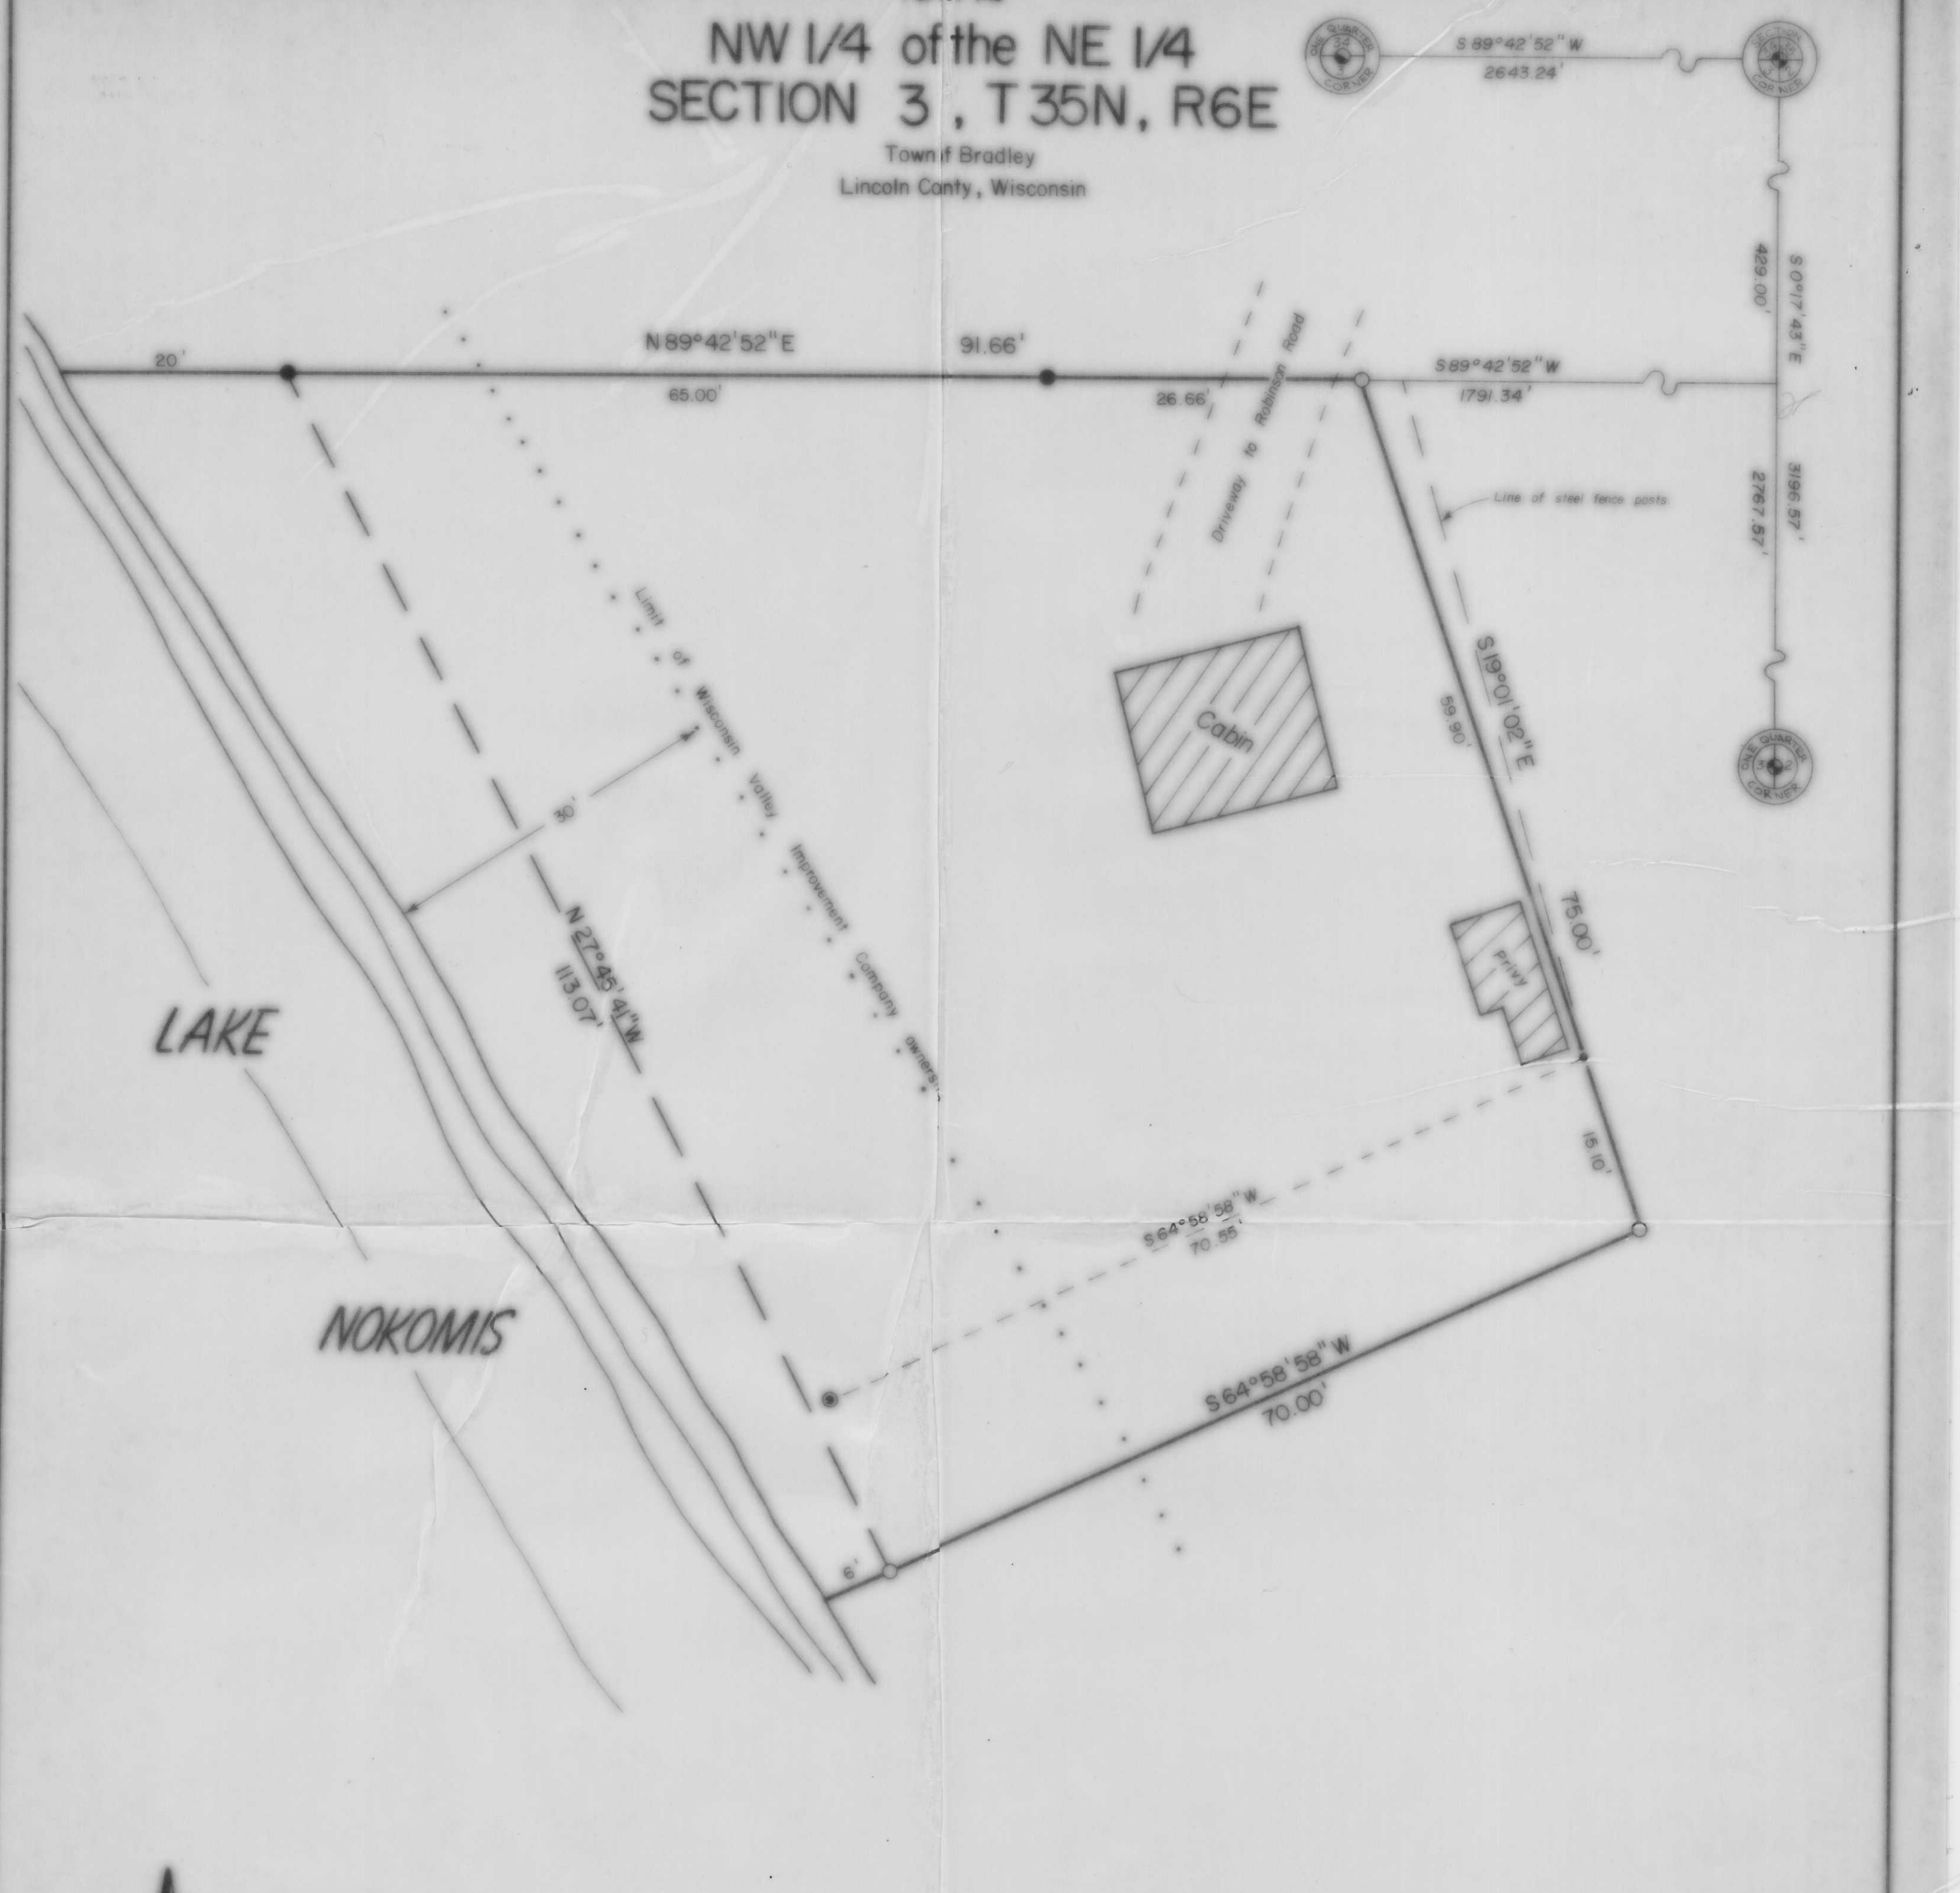

NORTH COUNTRY SURVEYORS, INC.
SURVEYORS - SOIL TESTERS
Minocqua, Wisconsin

● = Oneida County Aluminum Monument, Found (See U.S.P.L.S. Mon. Record for ties.)

● = Lincoln County Berntsen Monument, Found (See U.S.P.L.S. Mon. Record for ties.)

• = 1" Iron Rod, Found

◉ = Axle Shaft, Found

● = 1 3/16" Iron Rod, Found

○ = 1 3/16" x 30" Iron Rod, Set (3.77 lbs./lin. ft.)

I, JEFFREY W. AUSTIN, Registered Land Surveyor S-1885 hereby certify that we have surveyed the property shown hereon; that this map is a true and accurate representation thereof; that said survey was performed by order of HERBERT HAIG; and that we have complied with applicable requirements of s. A-E 7 of the Wisconsin Administrative Code.

Jeffrey W. Austin R.L.S. S-1885

Dated: 8-31-87

WISCONSIN Jeffrey W. Austin S-1885 Minocqua, WIS. LAND SURVEYOR

M215A

Drawn by J. Austin

3-35-6E