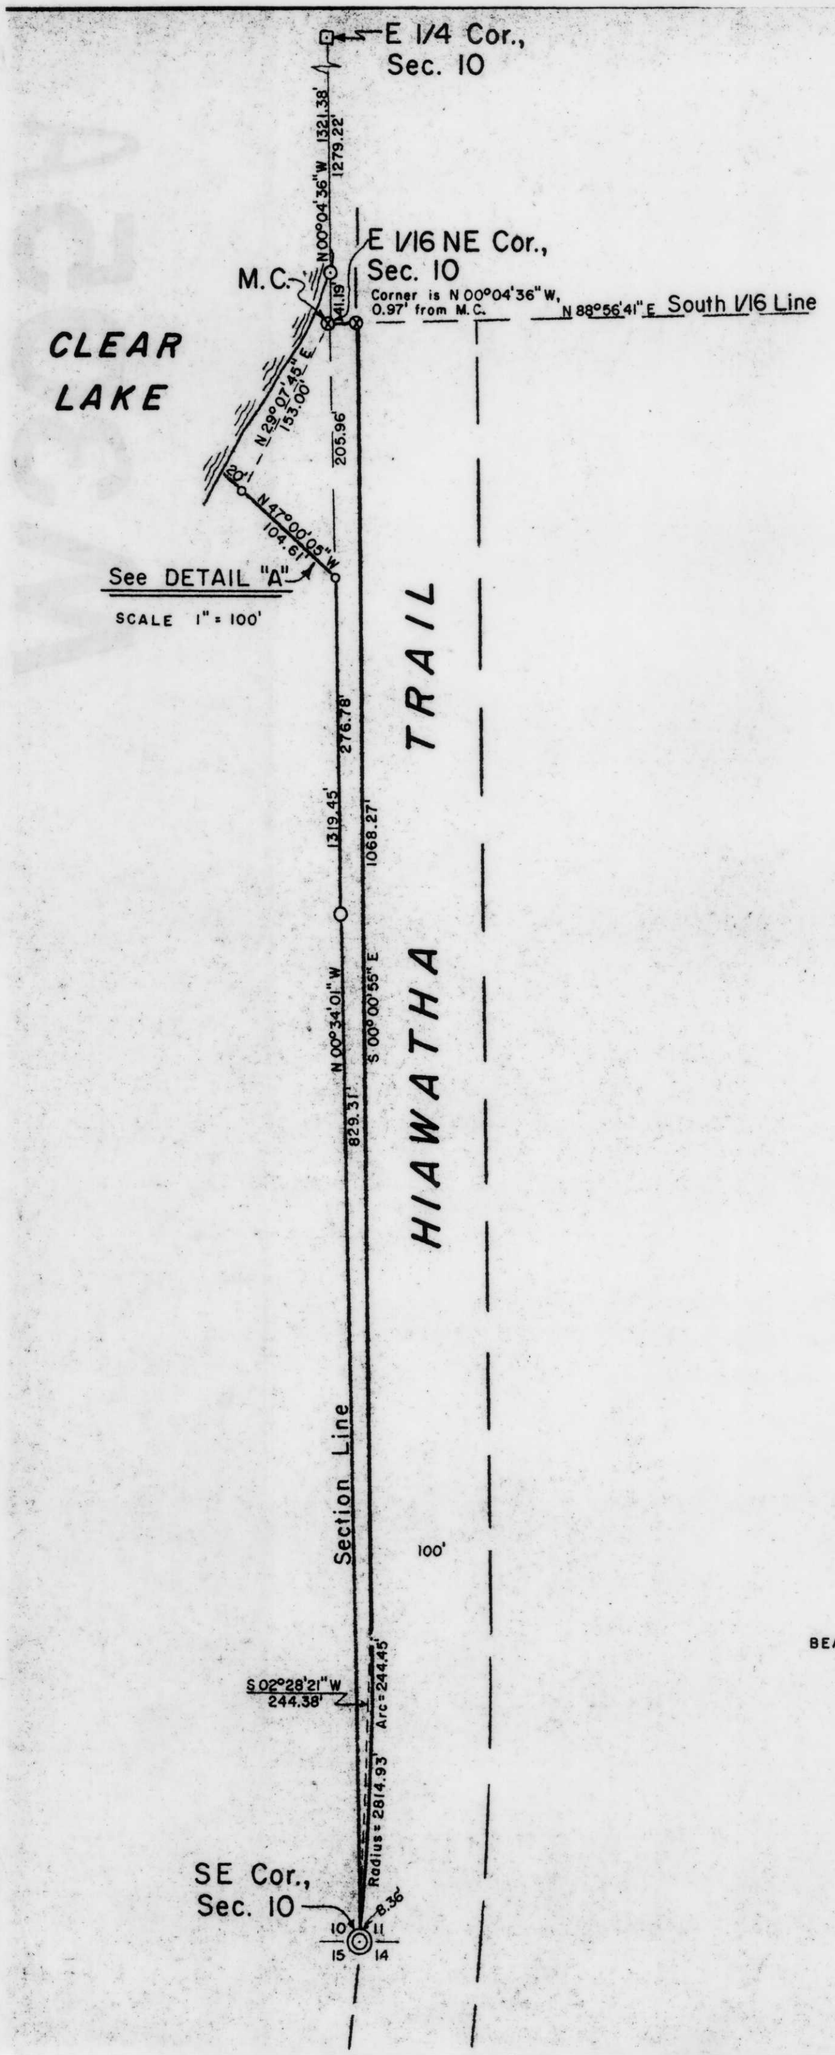

BEARINGS SOLAR

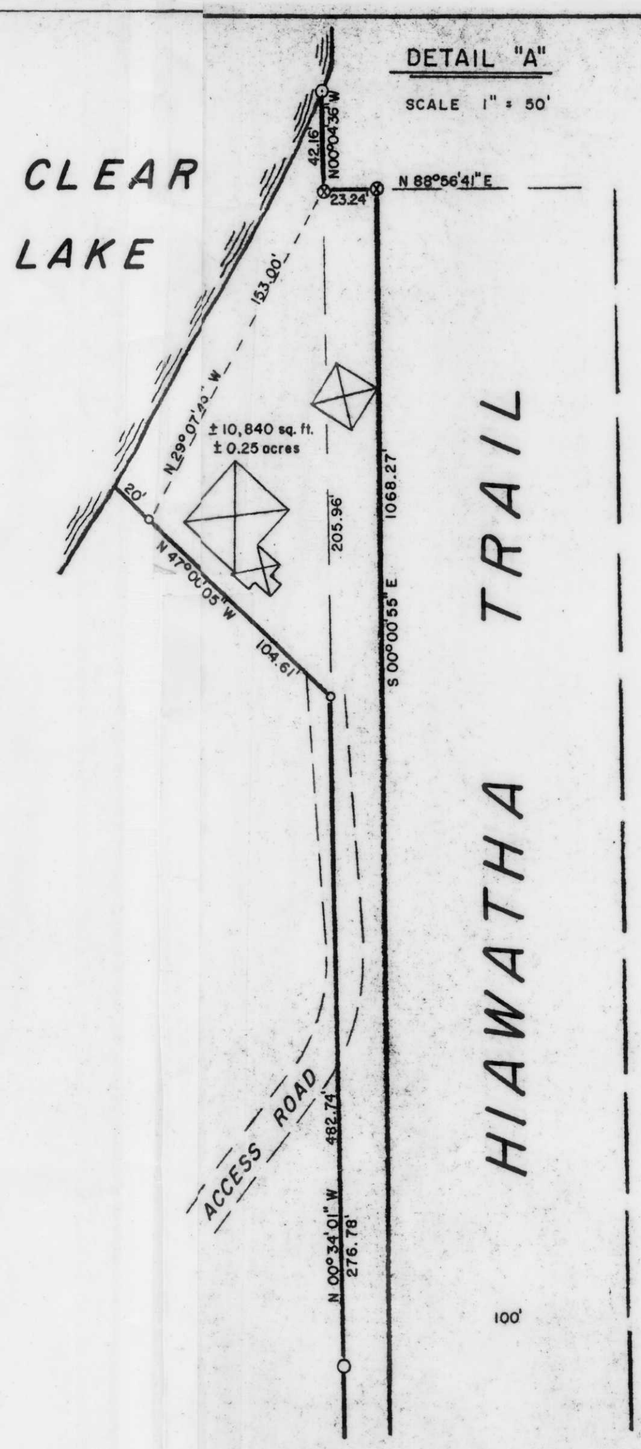

Part of

GOV'T. LOT 5
SECTION 10

and part of the

SW 1/4, of the SW 1/4
SECTION 11
T. 35 E., R. 6 E.

Town of Bradley

Lincoln County, Wis.

LEGEND

- ◎ BERNTSEN MONUMENT FOUND IN PLACE.
- ⊡ 4" x 4" CONCRETE MONUMENT FOUND IN PLACE.
- ⊗ 1 1/2" IRON PIPE FOUND IN PLACE.
- ○ 1 1/4" IRON PIPE FOUND IN PLACE.
- ⊙ 1 1/4" IRON PIPE SET THIS SURVEY.
- o 1" IRON PIPE SET THIS SURVEY.
- ⊠ DENOTES BUILDING.

I, Lester J. Schmit, Registered Land Surveyor S-1192 hereby certify that I have surveyed the property shown hereom; that this map is a true and accurate representation thereof; that said survey was performed by order of William Sparr; and that I have complied with applicable requirements of s. A-E 7 of the Wisconsin Administrative Code.

Note: Legal descriptions conforming to this survey have been provided on separate sheets.

Lester J. Schmit

Lester J. Schmit R.L.S. S-1192

Dated this 26th day of January 1992

B

TIMBERLAND SURVEYORS TOM

WISCONSIN LESTER J. SCHMIT S-1192 TOMAHAWK, WIS. LAND SURVEYOR

SURVEY FOR

WILLIAM SPARR

8103 WHIPPOORWILL

WAUSAU, WIS. 544

DATE 26 JAN 92 DWN. BY L.J.S. SC

REVISED BY