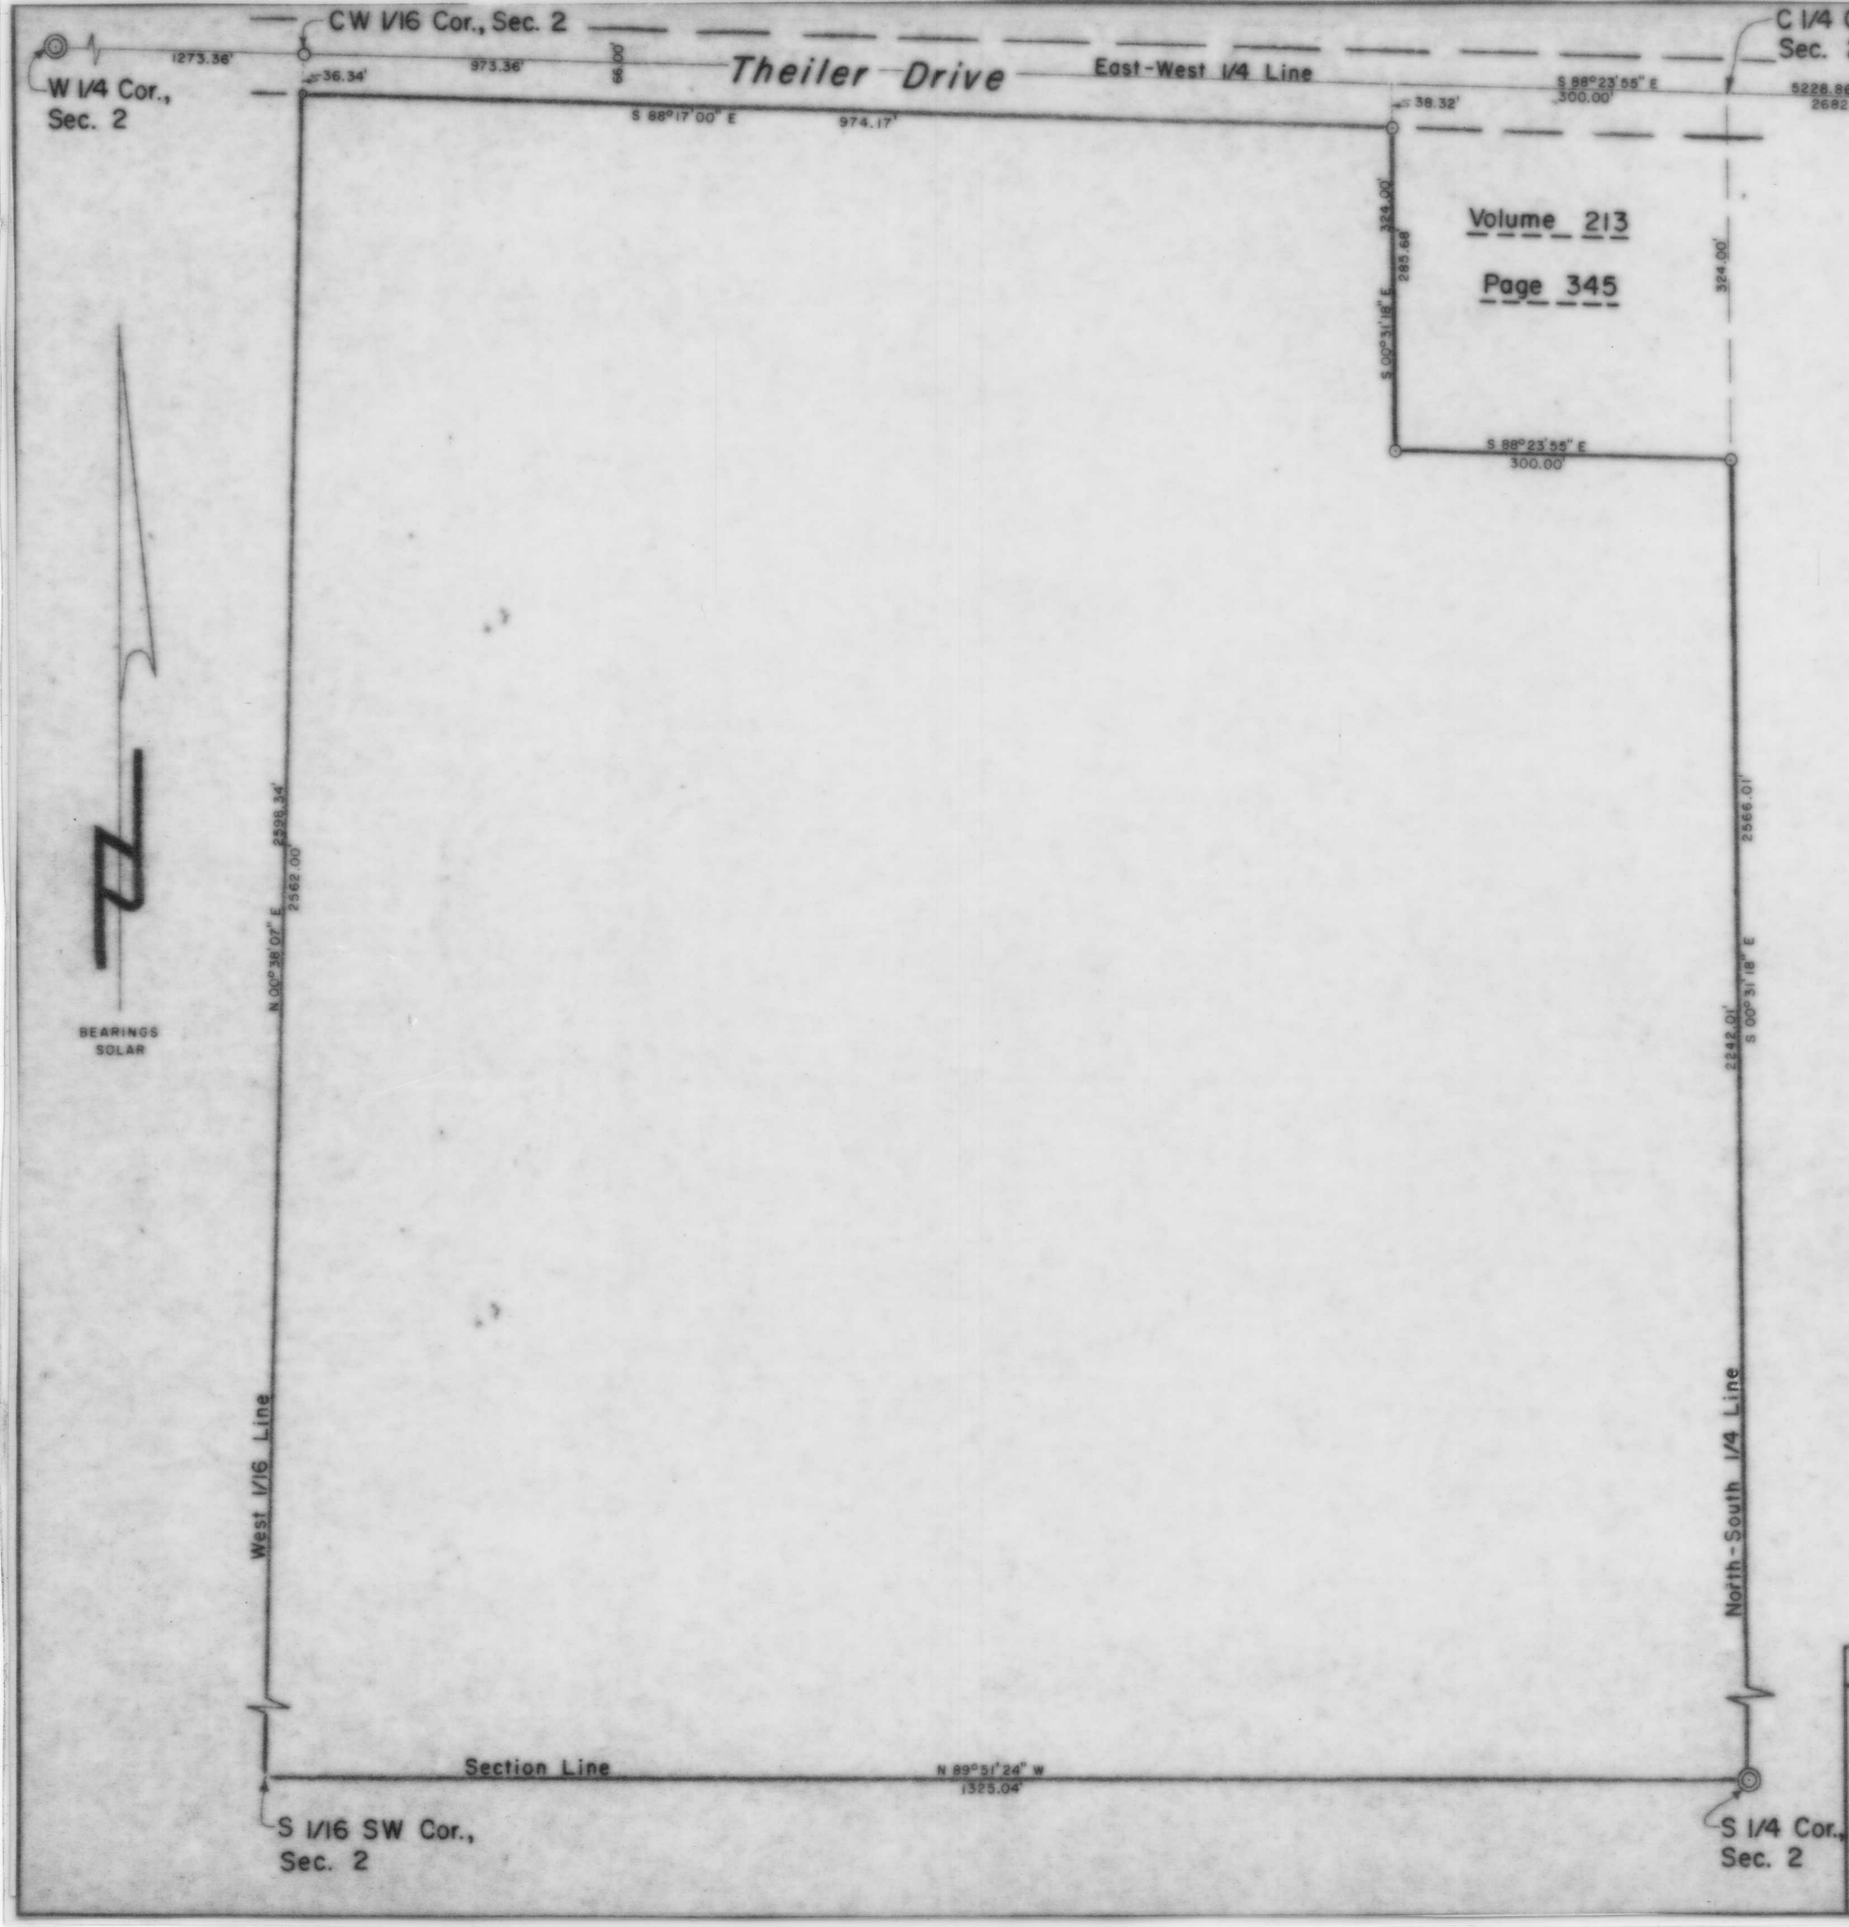

Part of the

NE 1/4, of the SW 1/4

and all of the

SE 1/4, of the SW 1/4

SECTION 2

T. 34 N., R. 6 E.

City of Tomahawk

Lincoln County, Wis.

LEGEND

- ◎ BERNTSEN MONUMENT FOUND IN PLACE.
- ○ 1 1/2" IRON PIPE FOUND IN PLACE.
- ⊙ 1 1/4" IRON PIPE SET THIS SURVEY.

I, Lester J. Schmit, Registered Land Surveyor S-1192 hereby certify that I have surveyed the property shown hereon; that this map is a true and accurate representation thereof; that said survey was performed by order of George T. Brown; and that I have complied with applicable requirements of s. A-E 7 of the Wisconsin Administrative Code.

Note: Legal descriptions conforming to this survey have been provided on separate sheets.

Lester J. Schmit

Lester J. Schmit R.L.S. S-1192

Dated this 20th day of January 1994

RECEIVED AT LINCOLN COUNTY COURTHOUSE THIS 3 DAY OF May 1994

Pat Philip

TAX DESCRIPTION OFFICE

B

TIMBERLAND SURVEYORS TOMAHAWK WIS.

WISCONSIN LESTER J. SCHMIT S-1192 TOMAHAWK, WI LAND SURVEYOR

SURVEY FOR

GEORGE T. BROWN
1617 THEILER DRIVE
TOMAHAWK, WIS.

DATE 20 JAN 94	DWN. BY L.J.S.	SCALE 1" = 100'
REVISED	BY	DWG. NO. 1041
REVISED	BY	