Lots 9, 10 & 11
of
Pertmer's Addition to the City of Tomahawk
in
A.P. numbers 32 & 33
being part of

GOV'T. LOT 1
SECTION 28, T35N, R6E

City of Tomahawk
Lincoln County, Wisconsin

RECEIVED AT LINCOLN COUNTY
COURTHOUSE THIS 20th DAY
OF November 19 95
Pat Burke
TAX DESCRIPTION OFFICE

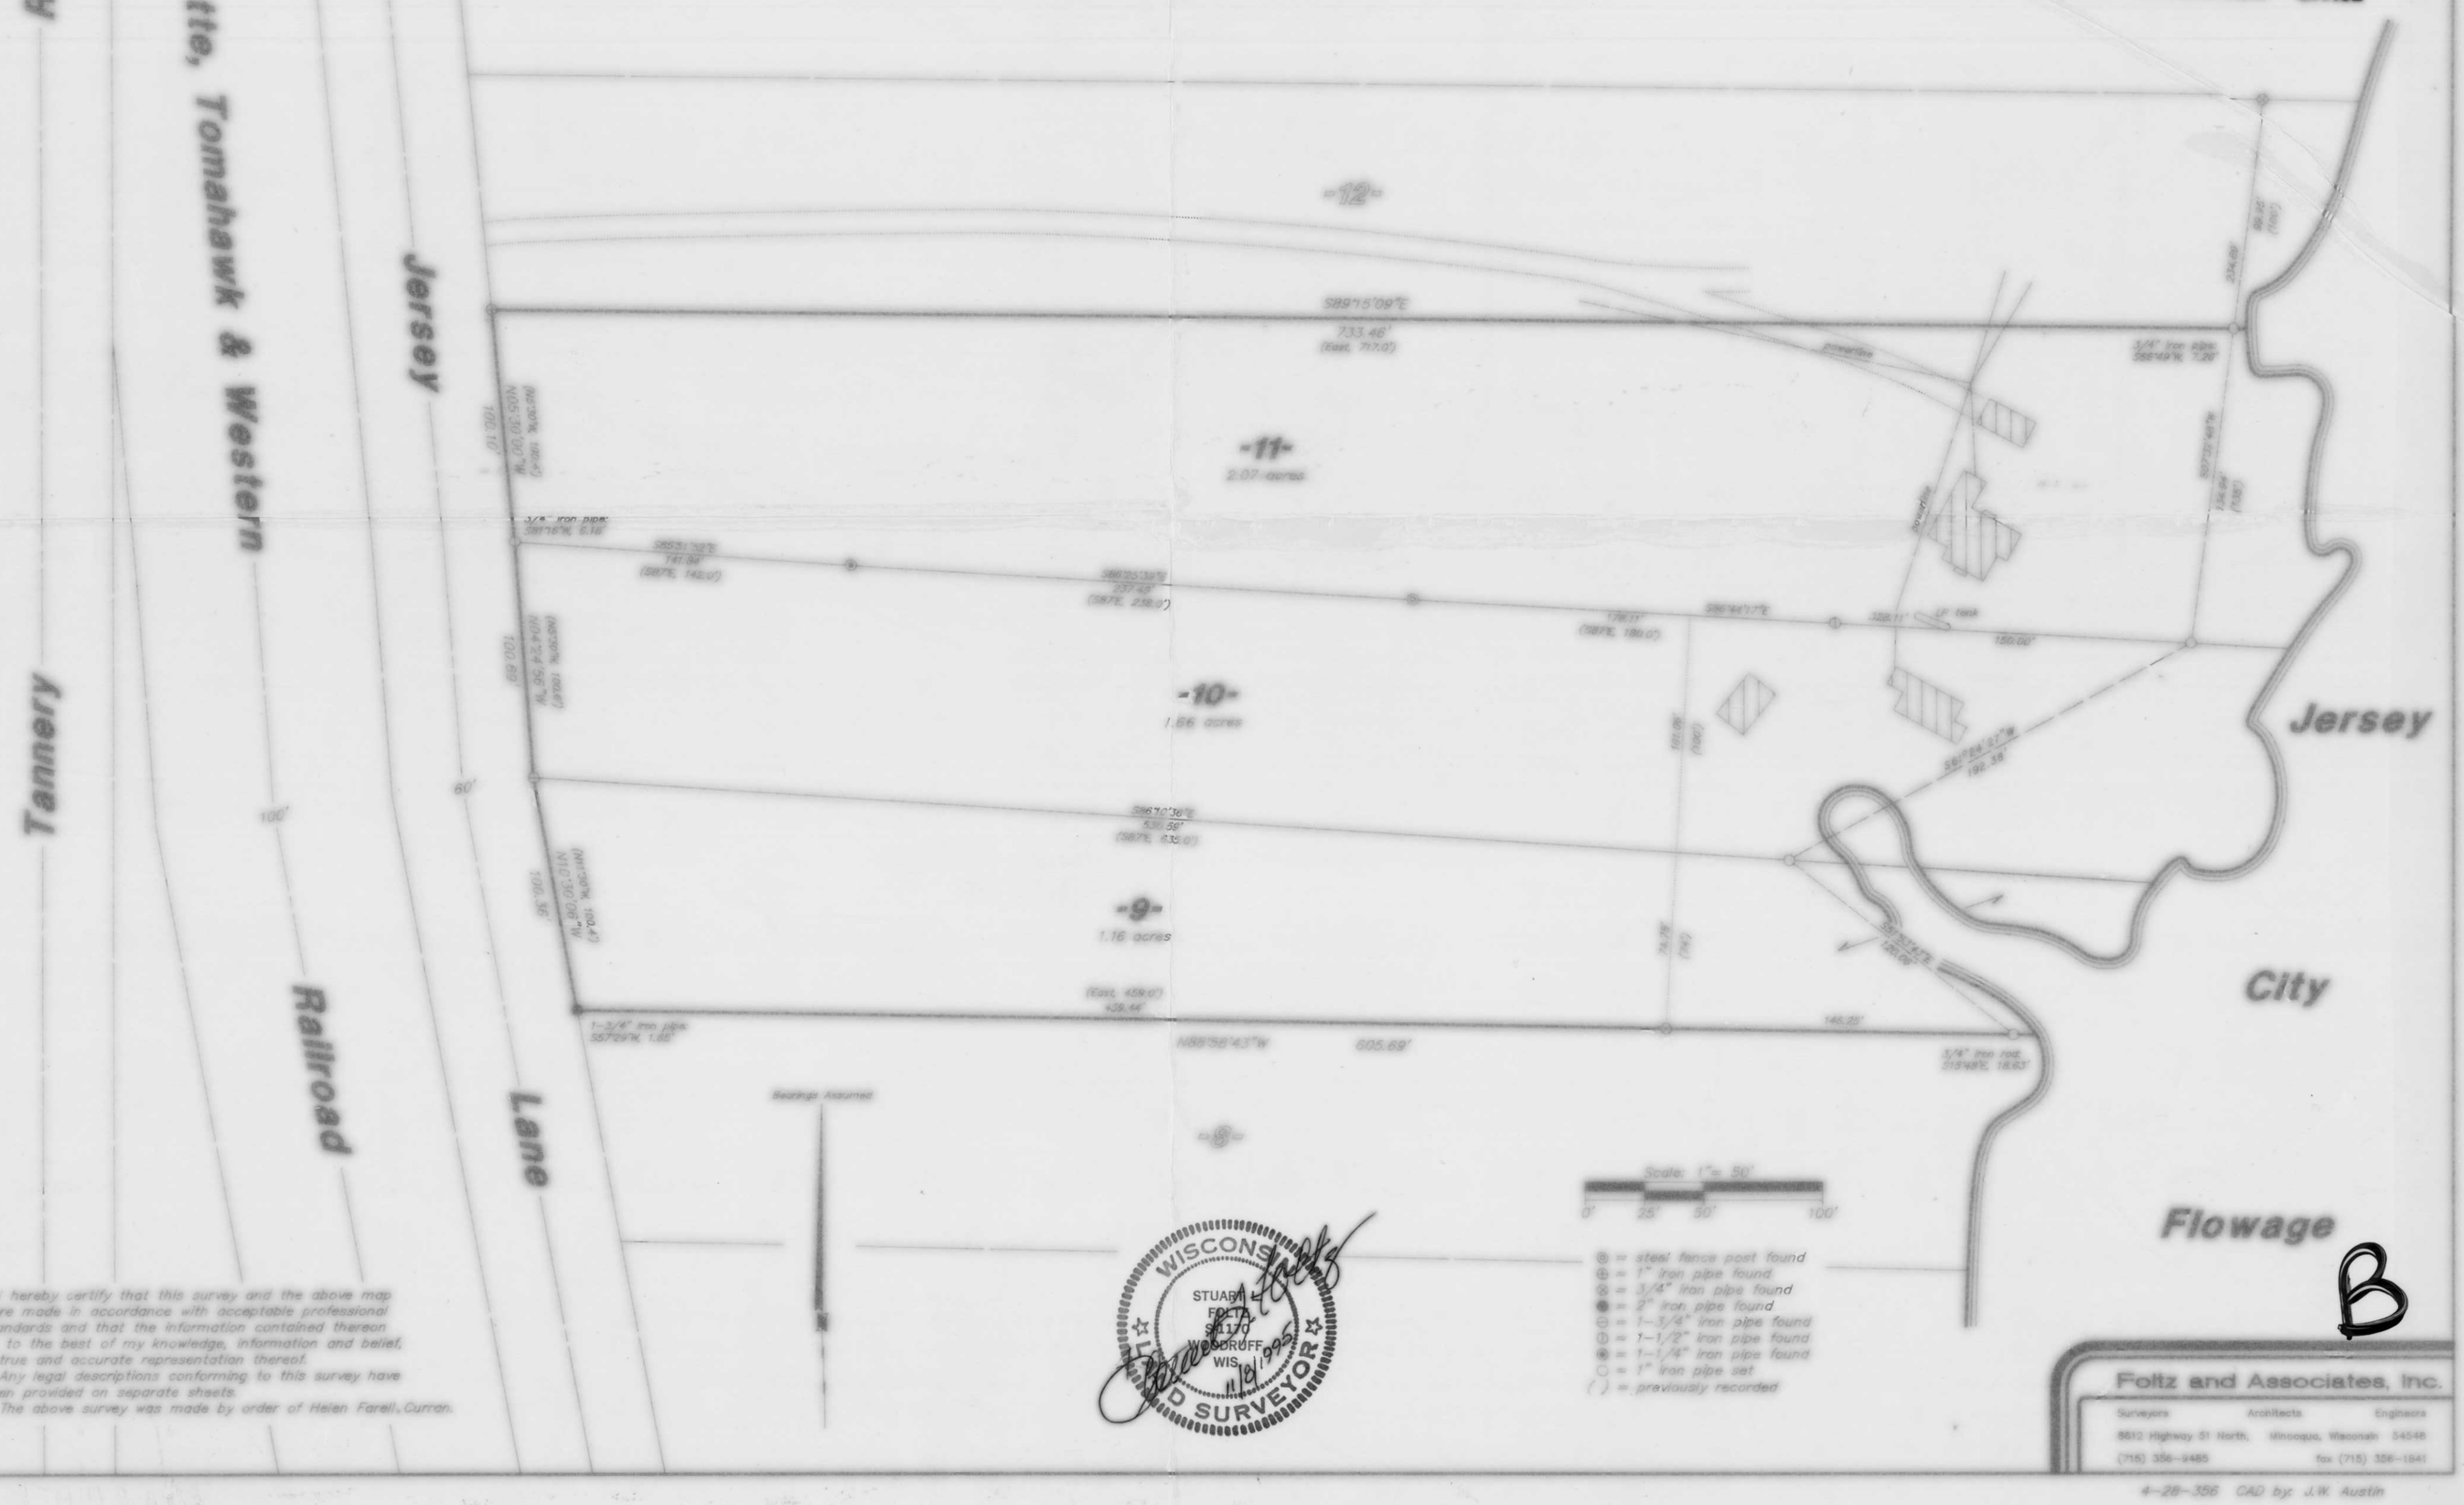

WISCONSIN
STUART R. FOLTZ
S-1170
WOODRUFF
WIS.
11-14-1995
REGISTERED LAND SURVEYOR

I hereby certify that this survey and the above map were made in accordance with acceptable professional standards and that the information contained thereon is, to the best of my knowledge, information and belief, a true and accurate representation thereof.

Any legal descriptions conforming to this survey have been provided on separate sheets.

The above survey was made by order of Helen Farell, Curran.

B

Foltz and Associates, Inc.
Surveyors Architects Engineers
8612 Highway 51 North, Minocqua, Wisconsin 54548
(715) 356-9485 fax (715) 356-1641

4-28-356 CAD by: J.W. Austin