Part of the

SW 1/4, of the SE 1/4

SECTION 15

T. 35 N., R. 6 E.

Town of Bradley

Lincoln County, Wis.

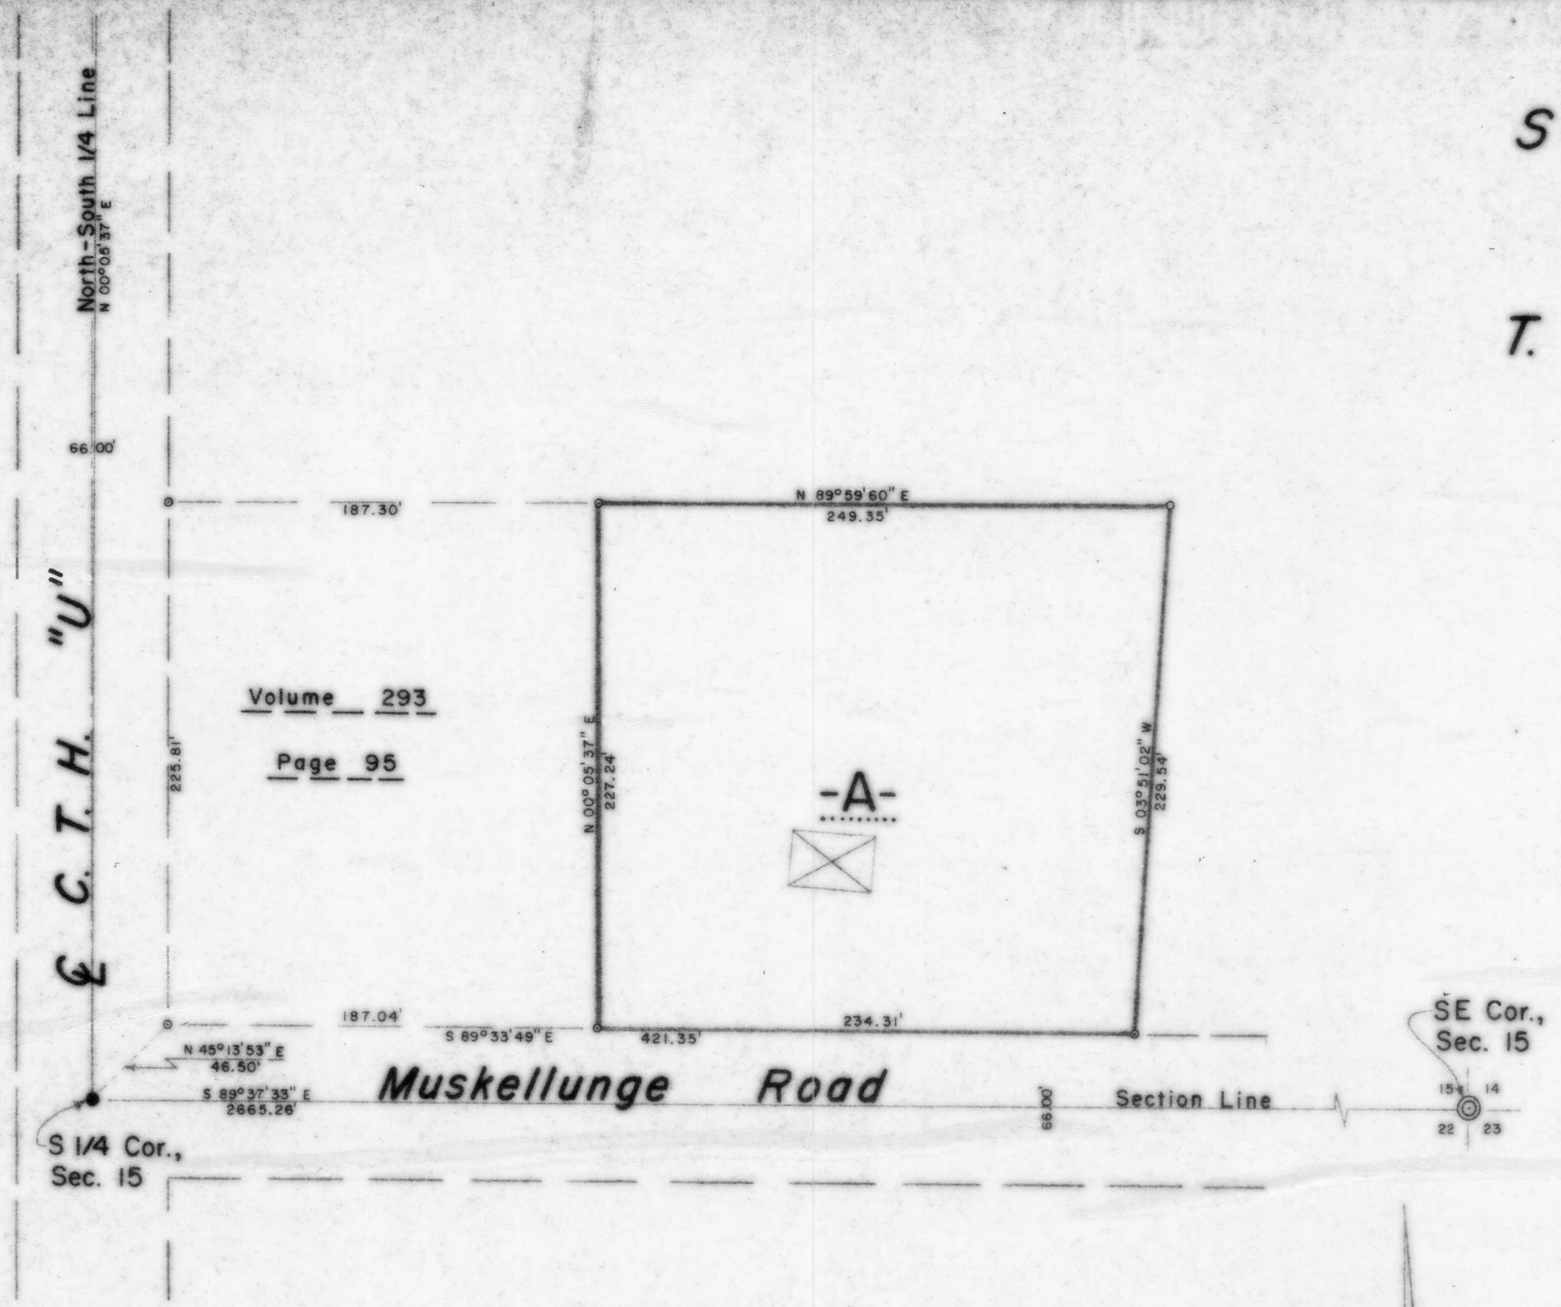

LEGEND

- BERNTSEN MONUMENT FOUND IN PLACE.
- 1" IRON ROD FOUND IN PLACE.
- 1" IRON PIPE FOUND IN PLACE.
- 1" IRON PIPE SET THIS SURVEY.
- DENOTES BUILDING.

RECEIVED AT LINCOLN COUNTY COURTHOUSE THIS 14 DAY OF NOV 1996

TAX DESCRIPTION OFFICE

I, Lester J. Schmit, Registered Land Surveyor S-1192 hereby certify that I have surveyed the property shown hereon; that this map is a true and accurate representation thereof; that said survey was performed by order of Dean Anderson; and that I have complied with applicabe requirements of s. A-E 7 of the Wisconsin Administrative Code.

Note: Legal descriptions conforming to this survey have been provided on separate sheets.

Lester J. Schmit

Lester J. Schmit R.L.S. S-1192

Dated this 18th day of August 1994

BEARINGS SOLAR

B

TIMBERLAND SURVEYORS TOMAHAWK WIS.

WISCONSIN LESTER J. SCHMIT S-1192 TOMAHAWK, WI LAND SURVEYOR

SURVEY FOR

DEAN ANDERSON
10920 C.T.H. "U"
TOMAHAWK, WIS.

DATE 18 AUG 94	DWN. BY L.J.S.	SCALE 1" = 50'	
REVISED 7 JUL 95	BY L.J.S.	DWG. NO. 1073	
REVISED	BY		