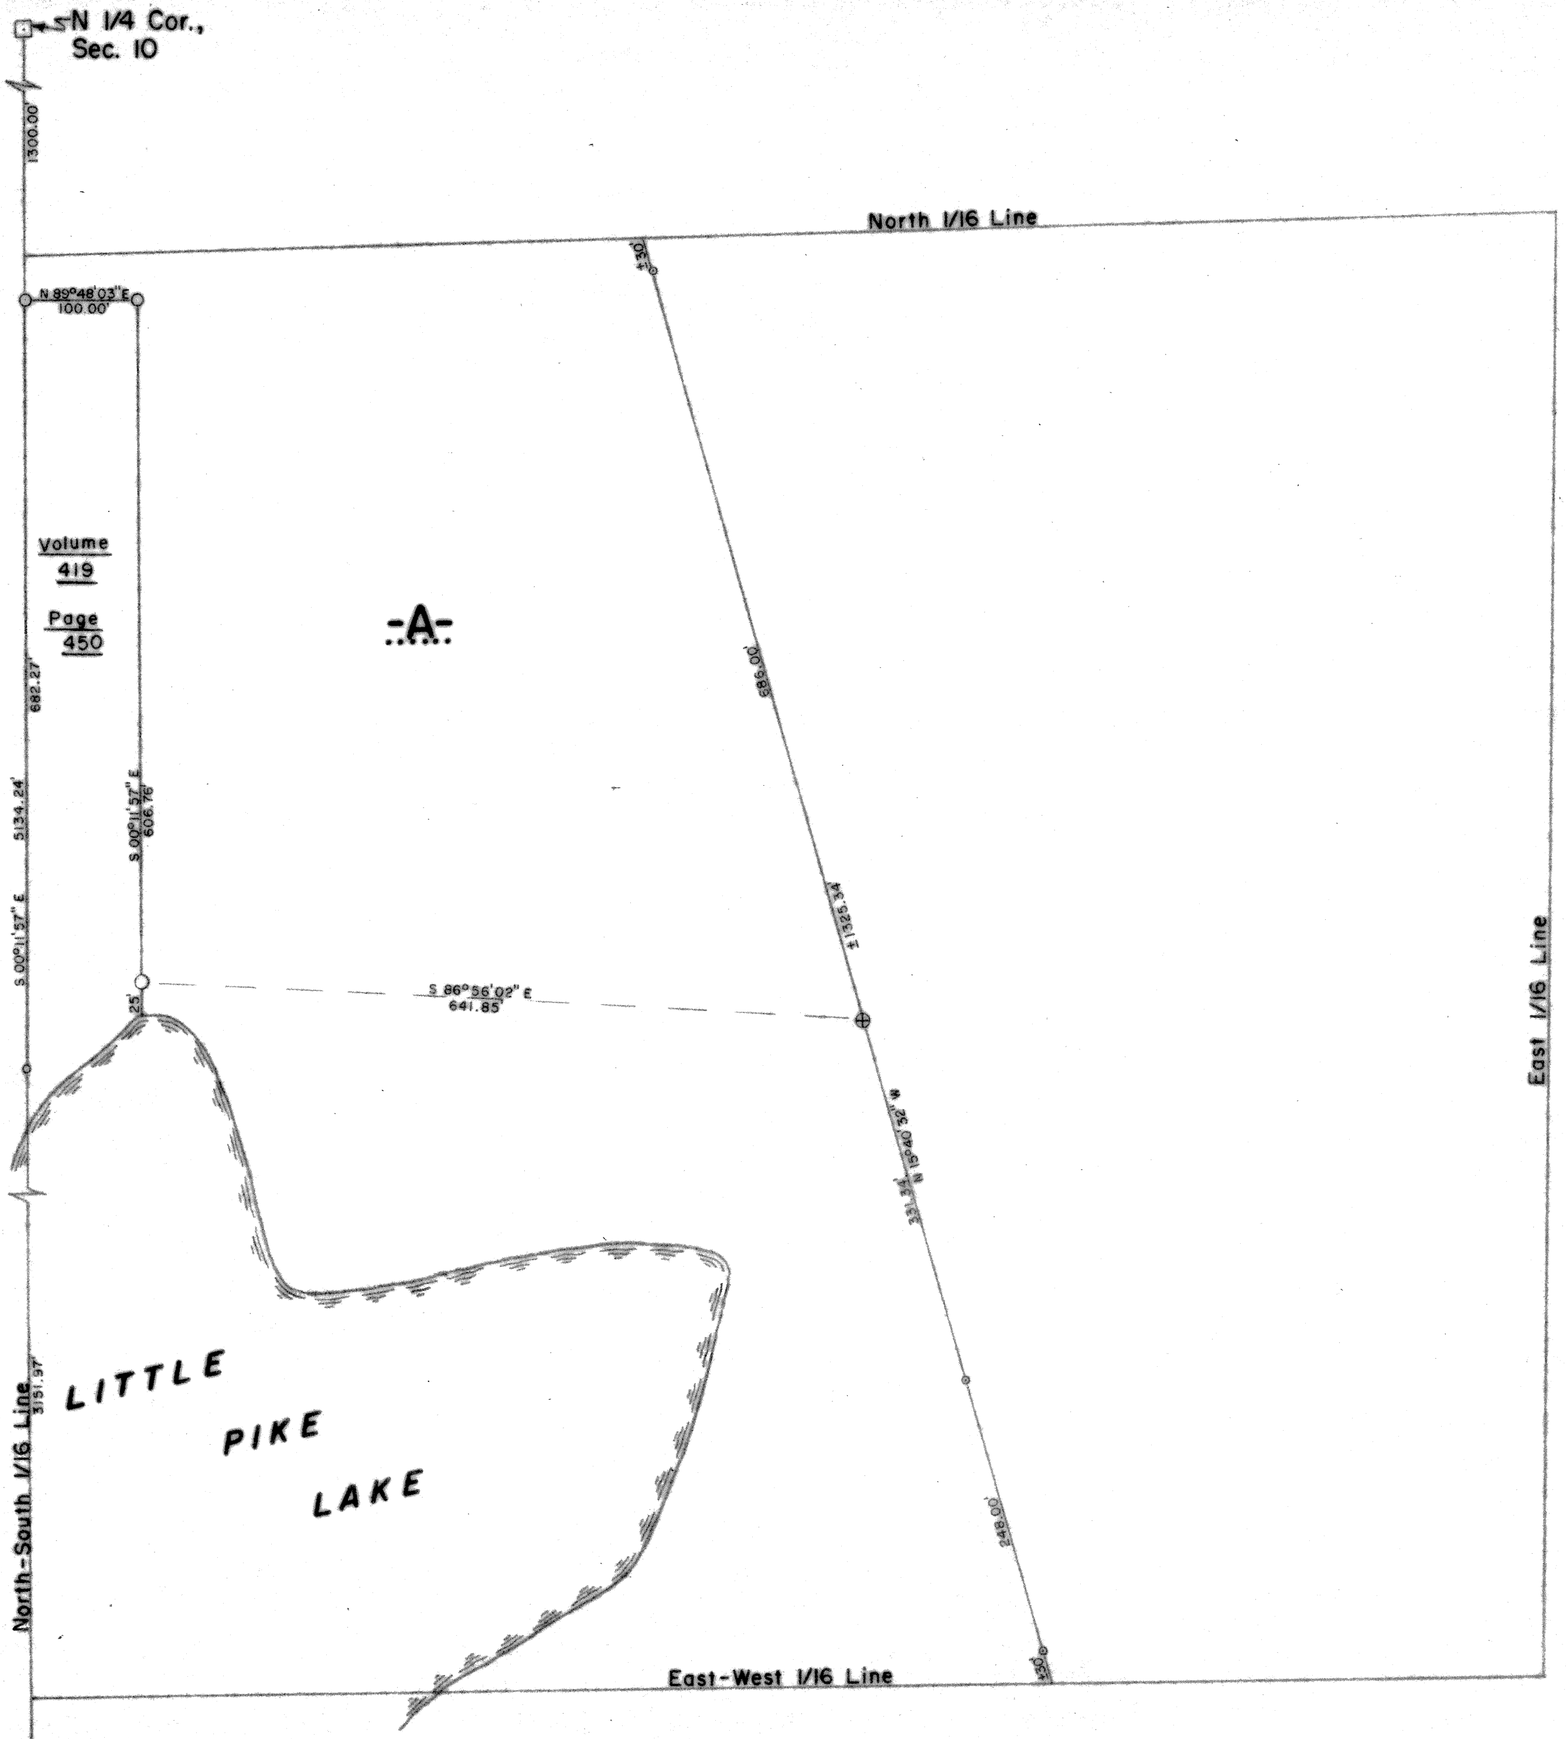

Part of the

SW 1/4, of the NE 1/4

SECTION 10

T. 34 N., R. 8 E.

Town of Harrison

Lincoln County, Wis.

BEARINGS SOLAR

LEGEND

- ⊡ 6" x 6" GRANITE MONUMENT FOUND IN PLACE.
- ● 2" IRON PIPE FOUND IN PLACE.
- ○ 2 1/2" IRON PIPE FOUND IN PLACE.
- ○ 1 1/2" IRON PIPE FOUND IN PLACE.
- ○ 1 1/4" IRON PIPE FOUND IN PLACE.
- ⊕ POWER POLE NO. 3408-10E4
- ⊙ 1" IRON PIPE SET THIS SURVEY.

I, Lester J. Schmit, Registered Land Surveyor S-1192 hereby certify that I have surveyed the property shown hereon; that this map is a true and accurate representation thereof; that said survey was performed by order of Kenneth Behling; and that I have complied with applicable requirements of s. A-E 7 of the Wisconsin Administrative Code.

Note: Legal descriptions conforming to this survey have been provided on separate sheets.

Lester J. Schmit R.L.S. S-1192

Dated this 26th day of November 1995

RECEIVED AT LINCOLN COUNTY COURTHOUSE THIS 14th DAY OF Nov 1996

TAX DESCRIPTION OFFICE

B

TIMBERLAND SURVEYORS TOMAHAWK WIS.

WISCONSIN LESTER J. SCHMIT S-1192 TOMAHAWK WI LAND SURVEYOR

SURVEY FOR

KENNETH BEHLING
5411 W. WAUSAU AVE.
WAUSAU, WIS. 54401

DATE 26 NOV 95	DWN. BY L.J.S.	SCALE 1" = 100'	
REVISED	BY		DWG. NO. 1114
REVISED	BY		