M398A

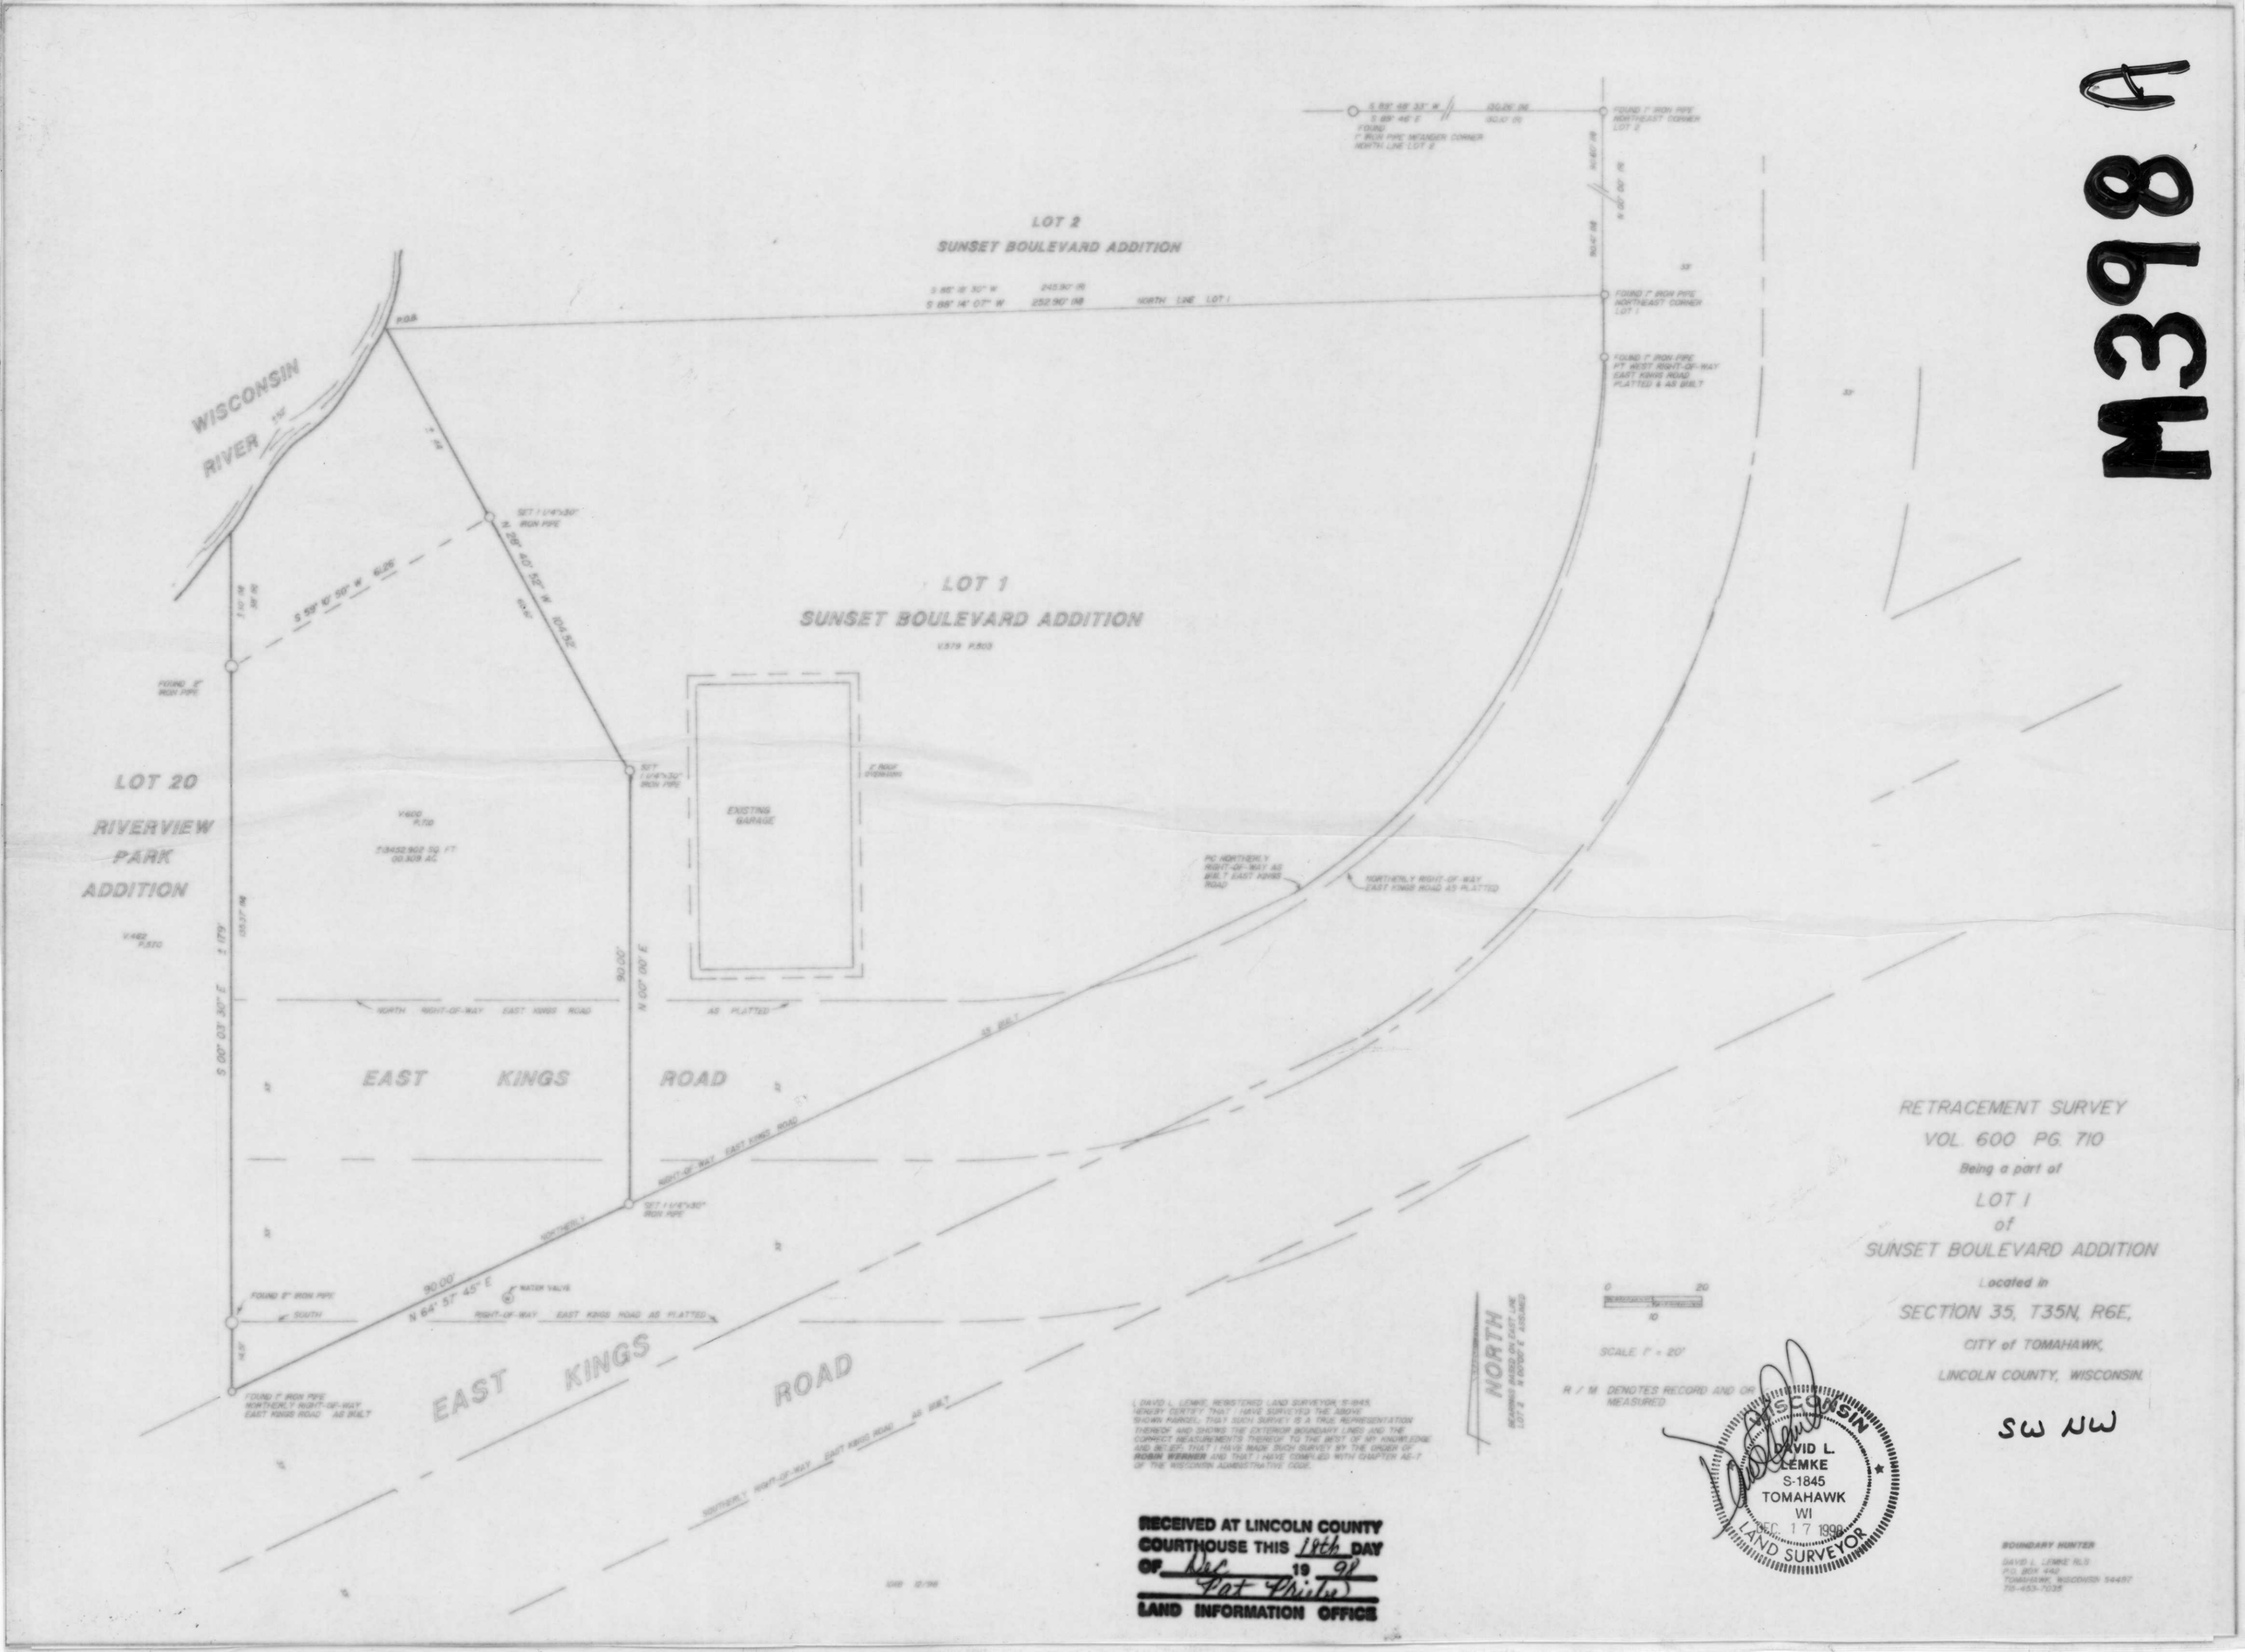

I, DAVID L. LEMKE, REGISTERED LAND SURVEYOR, S-1845, HEREBY CERTIFY THAT I HAVE SURVEYED THE ABOVE SHOWN PARCEL, THAT SUCH SURVEY IS A TRUE REPRESENTATION THEREOF AND SHOWS THE EXTERIOR BOUNDARY LINES AND THE CORRECT MEASUREMENTS THEREOF TO THE BEST OF MY KNOWLEDGE AND BELIEF; THAT I HAVE MADE SUCH SURVEY BY THE ORDER OF **ROBIN WERNER** AND THAT I HAVE COMPLIED WITH CHAPTER AE-7 OF THE WISCONSIN ADMINISTRATIVE CODE.

RECEIVED AT LINCOLN COUNTY COURTHOUSE THIS 18th DAY OF Dec 19 98
Pat Priebe
LAND INFORMATION OFFICE

WISCONSIN
DAVID L. LEMKE
S-1845
TOMAHAWK
WI
DEC 17 1998
LAND SURVEYOR

RETRACEMENT SURVEY
VOL. 600 PG. 710
Being a part of
LOT 1
of
SUNSET BOULEVARD ADDITION
Located in
SECTION 35, T35N, R6E,
CITY of TOMAHAWK,
LINCOLN COUNTY, WISCONSIN.

SW NW

BOUNDARY HUNTER
DAVID L. LEMKE RLS
P.O. BOX 442
TOMAHAWK, WISCONSIN 54487
715-453-7035