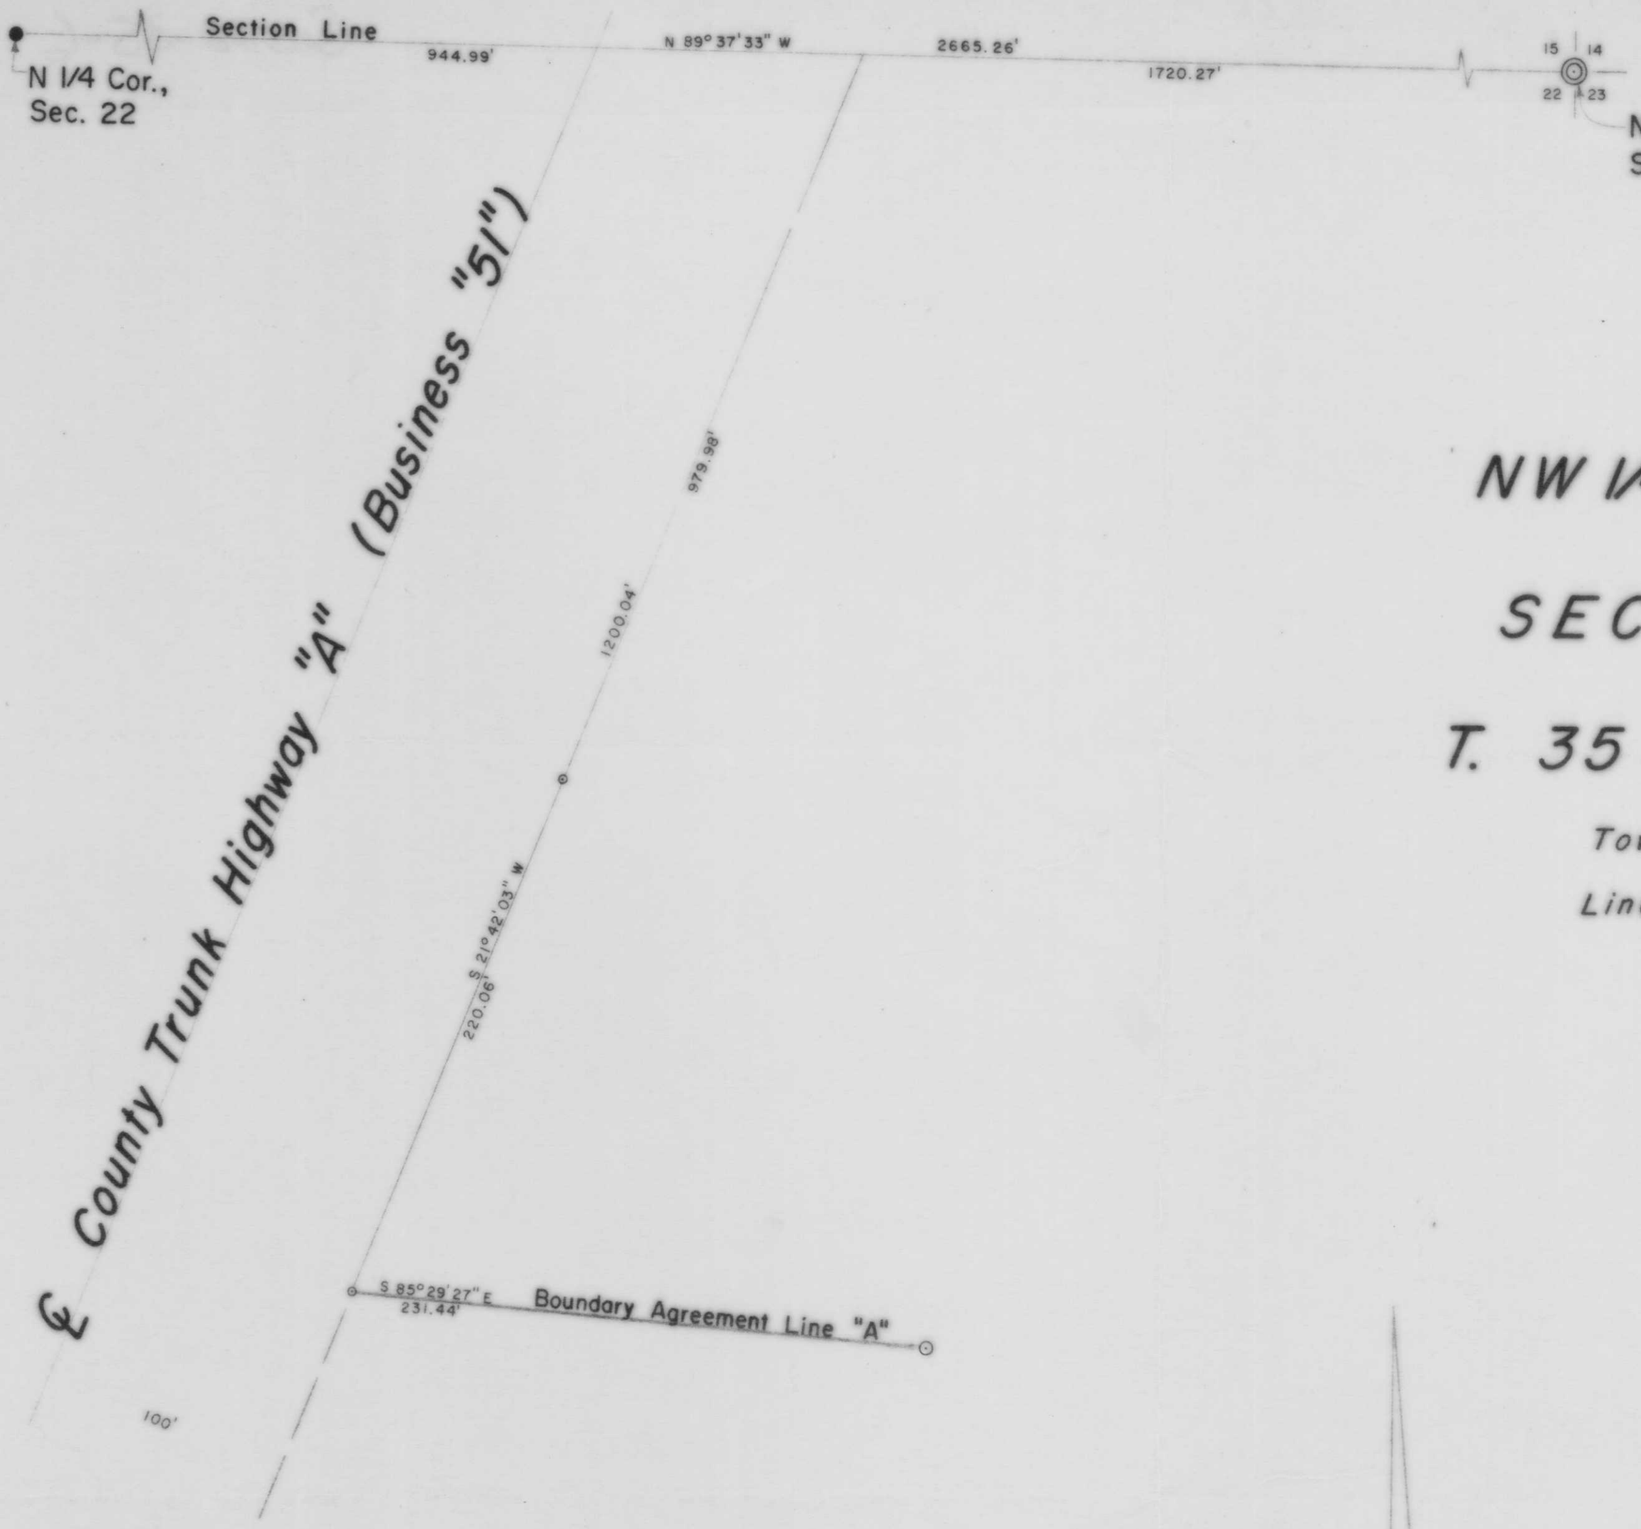

Part of the

NW 1/4, of the NE 1/4

SECTION 22

T. 35 N., R. 6 E.

Town of Bradley

Lincoln County, Wis.

BEARINGS SOLAR

LEGEND

- ◎ BERNTSEN MONUMENT FOUND IN PLACE.
- ● 1" IRON ROD FOUND IN PLACE.
- ⊙ 1 1/2" IRON PIPE FOUND IN PLACE.
- ⊙ 1" IRON PIPE FOUND IN PLACE.

RECEIVED AT LINCOLN COUNTY COURTHOUSE THIS 9th DAY OF Feb 2000
Pat Prieve
LAND INFORMATION OFFICE

TIMBERLAND SURVEYORS TOMAHAWK WIS.

WISCONSIN LESTER A. SCHMIT S-1192 TOMAHAWK, WIS. LAND SURVEYOR

SURVEY FOR
STANLEY TORKELSON
LAKE NOKOMIS ROAD
TOMAHAWK, WIS.

DATE 16 AUG 94 DWN. BY L.J.S. SCALE 1" = 50'

REVISED BY

REVISED BY

DWG. NO. 602-1