Part of

AP 190

Located in the

NW 1/4 of the SW 1/4

SECTION 27, T35N, R6E,

and part of the

NE 1/4 of the SE 1/4

SECTION 28, T35N, R6E,

CITY OF TOMAHAWK, LINCOLN COUNTY, WISCONSIN.

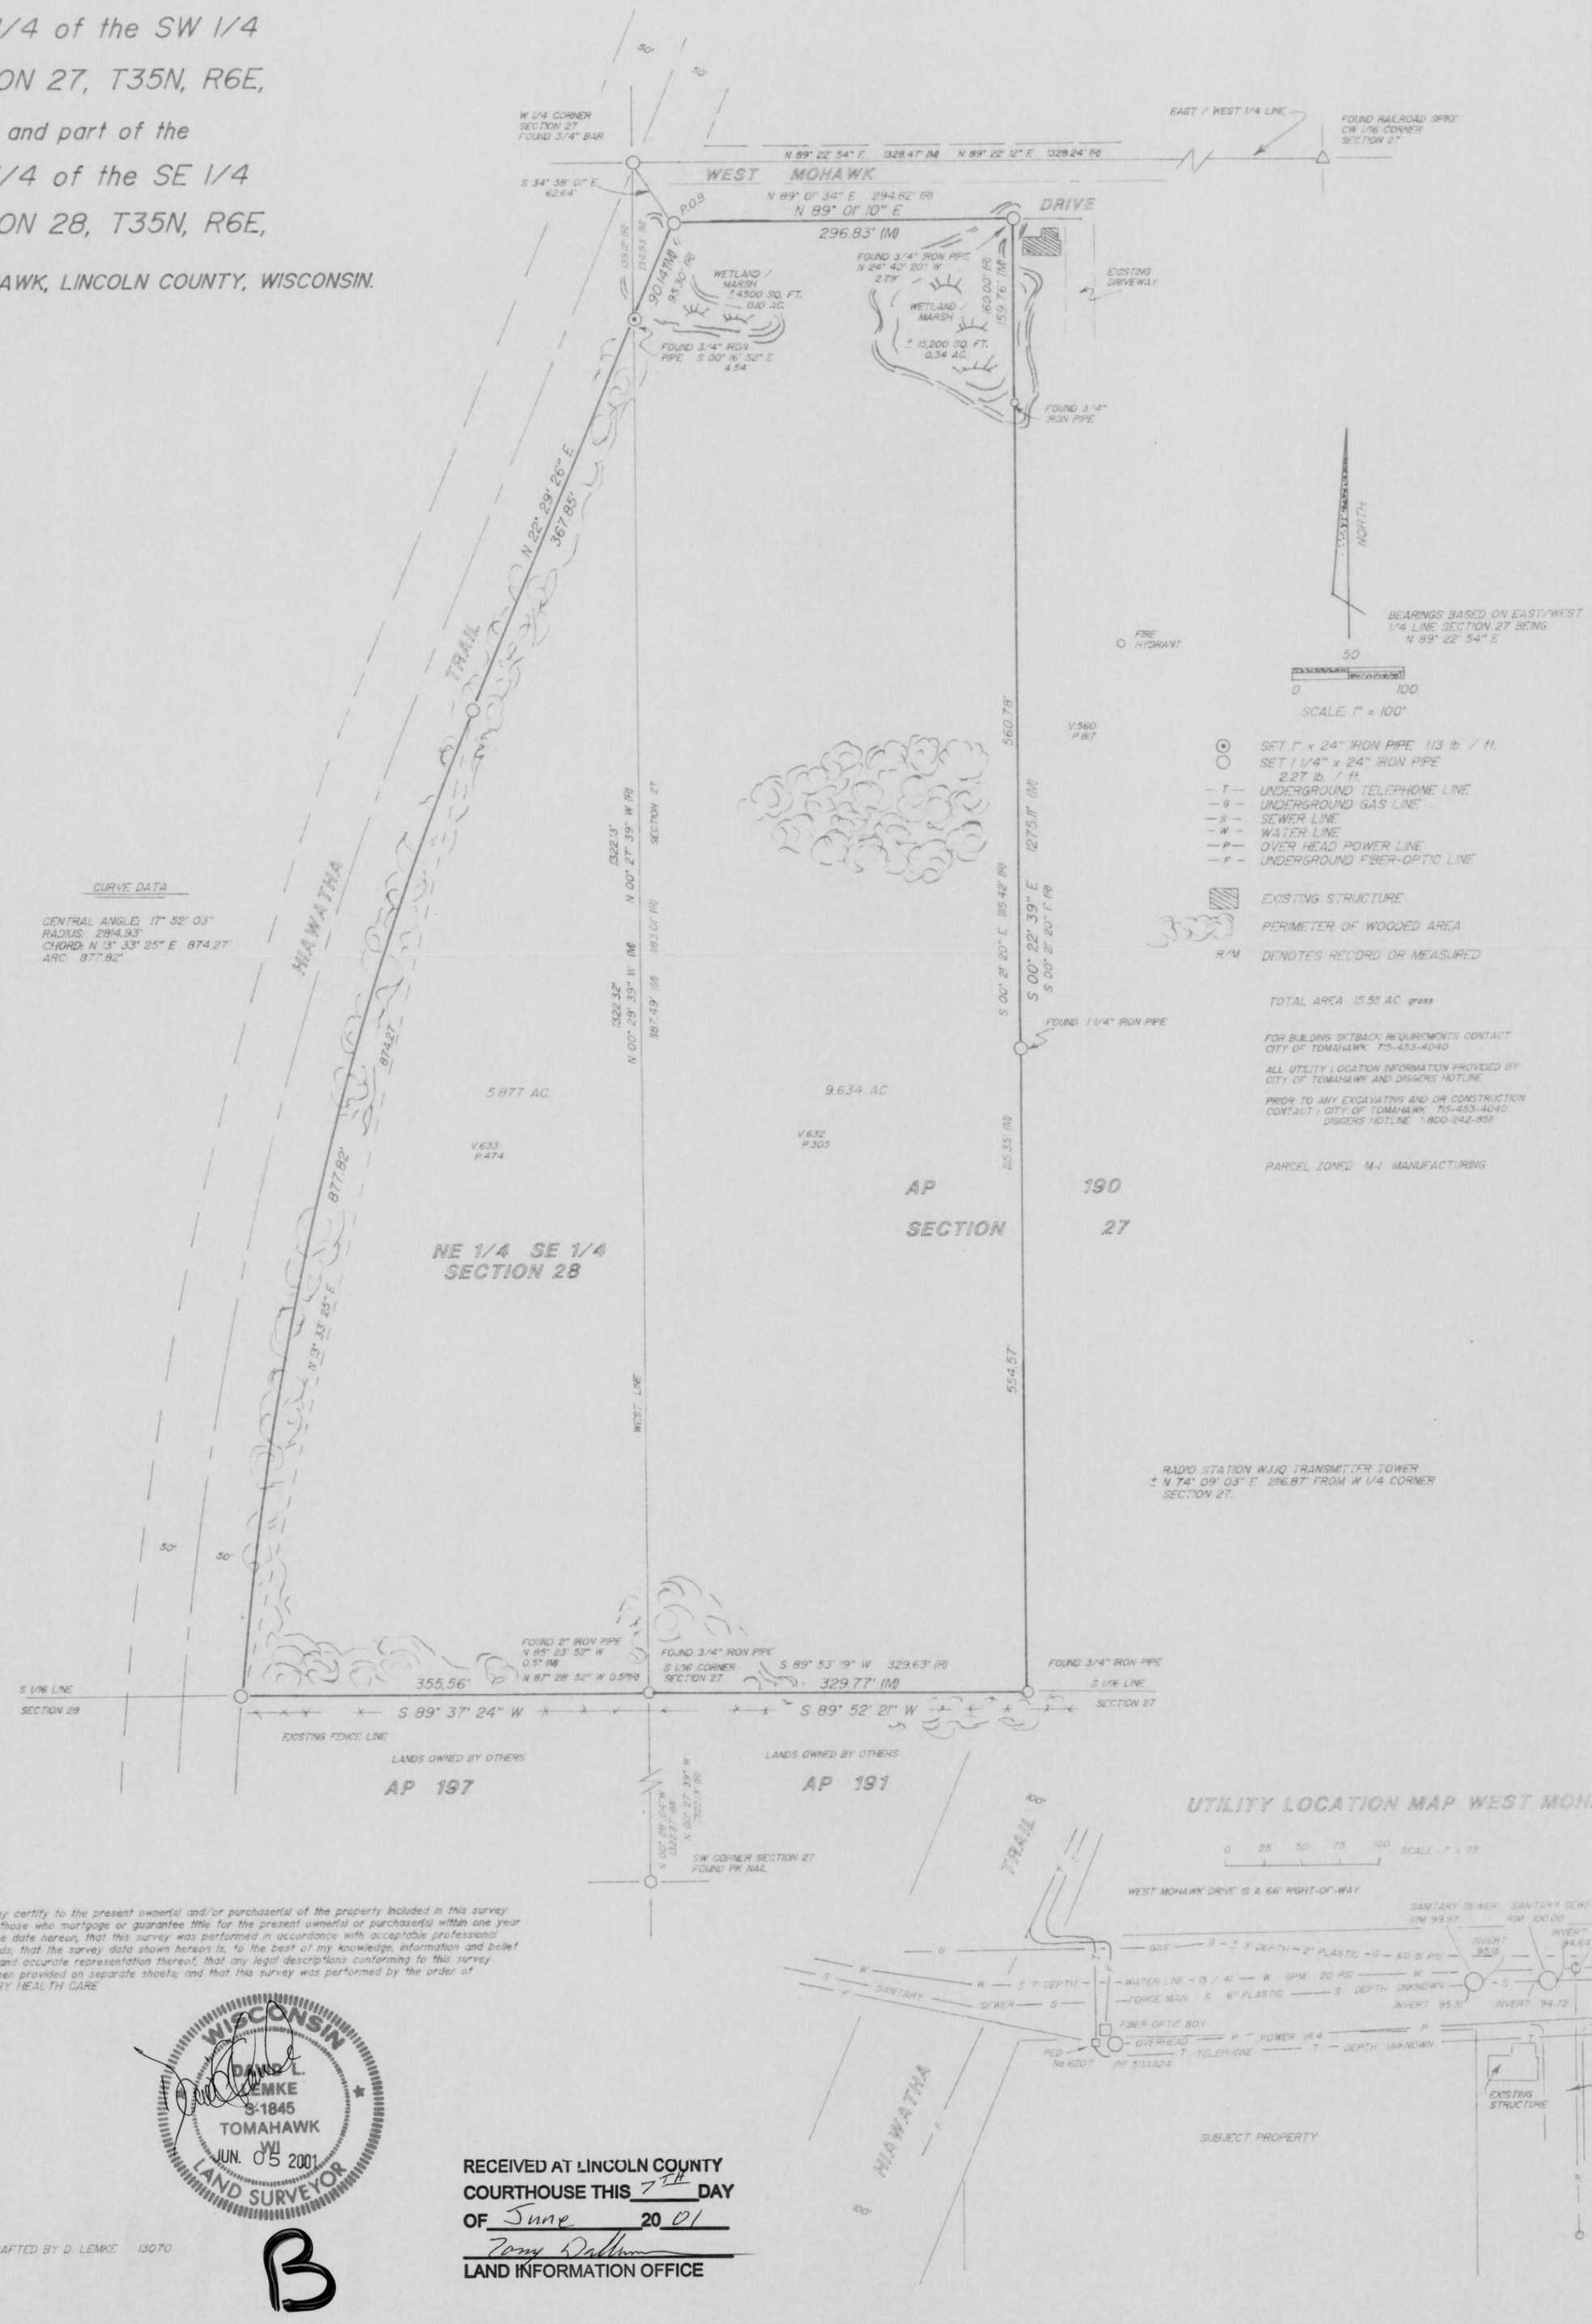

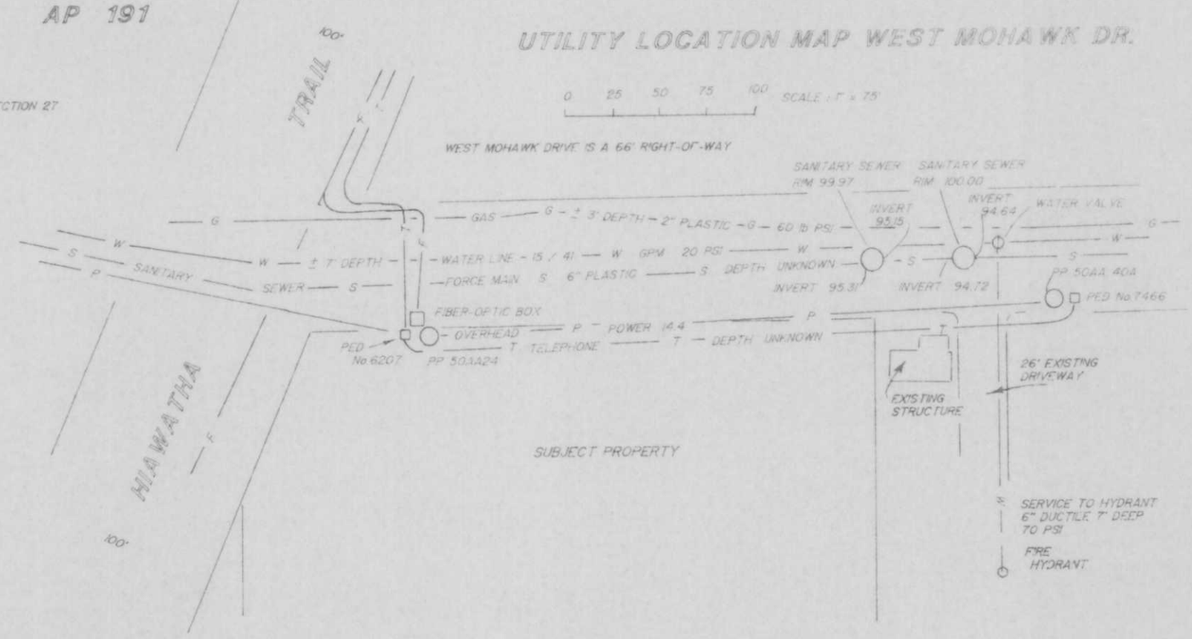

I hereby certify to the present owner(s) and/or purchaser(s) of the property included in this survey and to those who mortgage or guarantee title for the present owner(s) or purchaser(s) within one year from the date hereon, that this survey was performed in accordance with acceptable professional standards; that the survey data shown hereon is, to the best of my knowledge, information and belief a true and accurate representation thereof, that any legal descriptions conforming to this survey have been provided on separate sheets; and that this survey was performed by the order of MINISTRY HEALTH CARE

WISCONSIN DANIEL L. LEMKE S-1845 TOMAHAWK WI JUN. 05 2001 LAND SURVEYOR

RECEIVED AT LINCOLN COUNTY COURTHOUSE THIS 7TH DAY OF June 20 01

Tony Ballman

LAND INFORMATION OFFICE

Boundary Hunter
P.O. BOX 442
TOMAHAWK, WI 54487
715/453-7035

DRAFTED BY D. LEMKE 13070

B