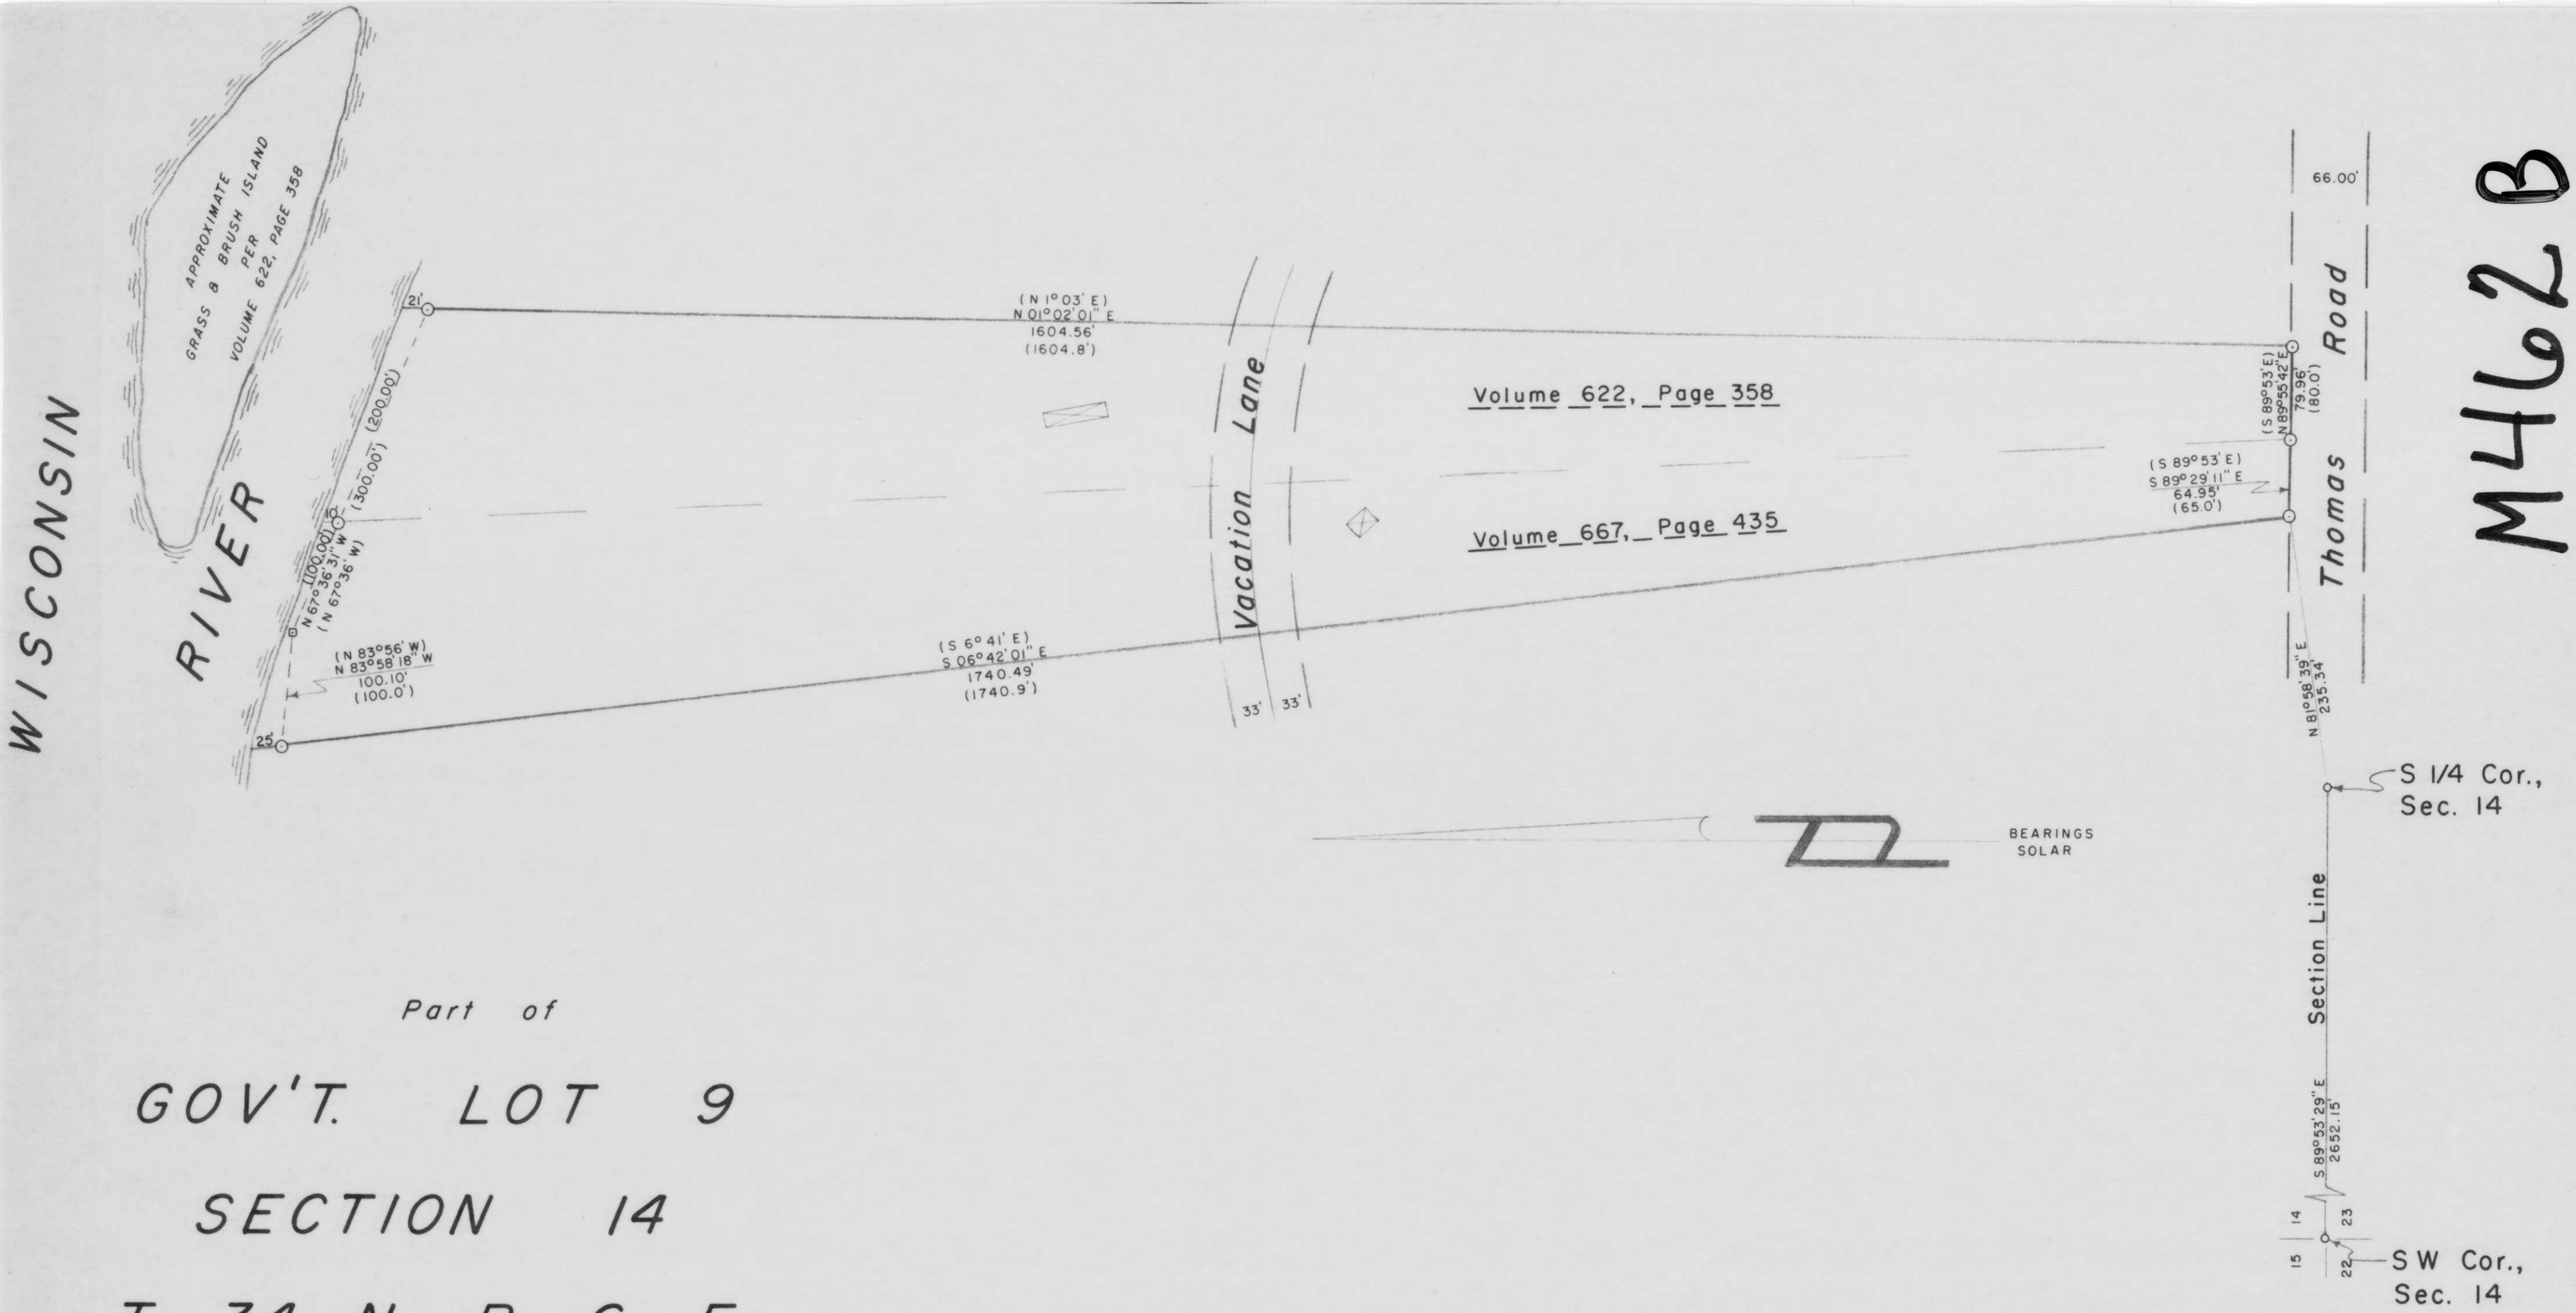

M462B

Part of

GOV'T. LOT 9

SECTION 14

T. 34 N., R. 6 E.

Town of Bradley

Lincoln County, Wis.

I, Lester J. Schmit, Registered Land Surveyor S-1192 hereby certify that I have surveyed the property shown hereon; that this map is a true and accurate representation thereof; that said survey was performed by order of James and Erin Kulibert; and that I have complied with applicable requirements of s. A-E 7 of the Wisconsin Administrative Code.

Note: Legal descriptions, if any, conforming to this survey have been provided on separate sheets.

Lester J. Schmit

Lester J. Schmit R.L.S. S-1192

Dated this 20th day of February 2002

LEGEND

- ⊙ 1 3/4" O.D. IRON PIPE FOUND IN PLACE.
- ⊡ 80 P SPIKE FOUND IN PLACE.
- o MAG NAIL FOUND IN PLACE.
- ⊠ DENOTES TRAILER OR GARAGE.
- ( ) INDICATES BEARING OR DISTANCE PER VOLUME 622, PAGE 358 OR VOLUME 667, PAGE 435.

RECEIVED AT LINCOLN COUNTY COURTHOUSE THIS 23RD DAY OF October 20 02

Tony Dahn

LAND INFORMATION OFFICE

M462B

TIMBERLAND SURVEYORS TOMAHAWK WIS.

WISCONSIN LESTER J. SCHMIT S-1192 TOMAHAWK, WI LAND SURVEYOR

SURVEY FOR

JIM & ERIN KULIBERT
N 9477 VAN DYNE RD.
VAN DYNE, WIS. 54979

DATE 20 FEB 02	DWN. BY L.J.S.	SCALE 1" = 100'
REVISED	BY	DWG. NO. 1268
REVISED	BY	