THE SE1/4,OF THE NE1/4, SECTION 22, T35N, R8E, TOWN OF HARRISON, LINCOLN COUNTY, WISCONSIN

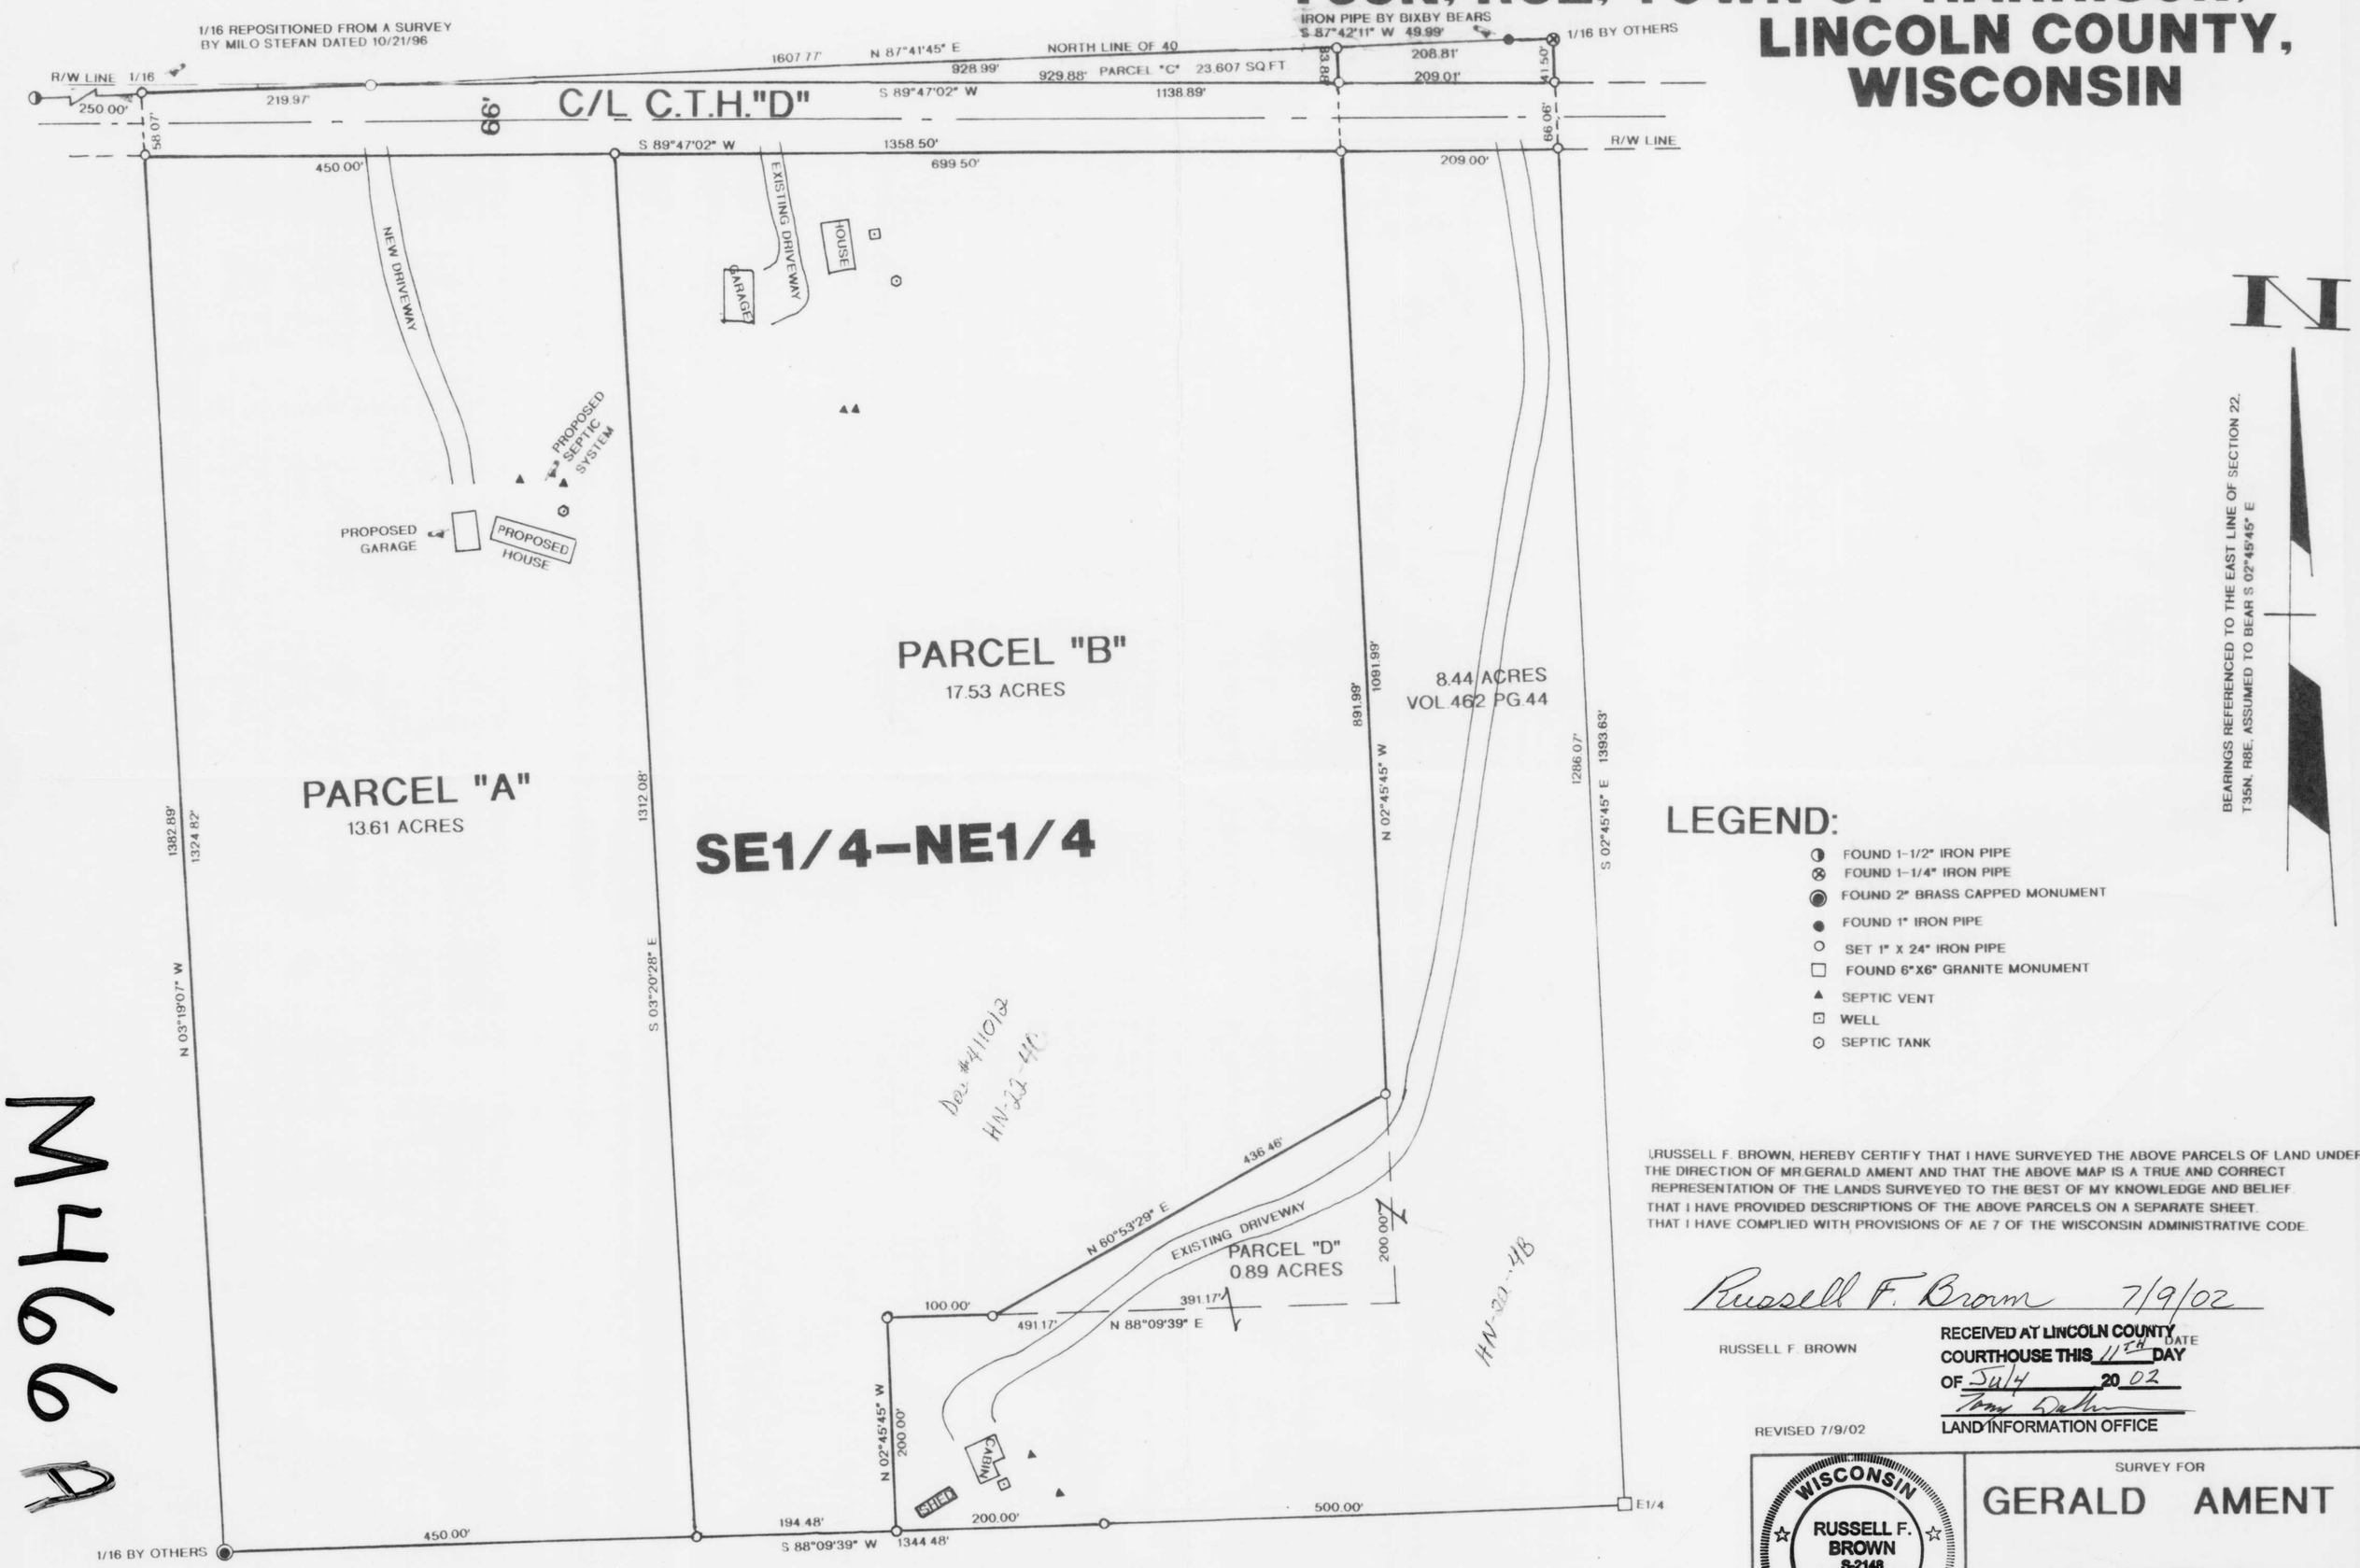

N

BEARINGS REFERENCED TO THE EAST LINE OF SECTION 22, T35N, R8E, ASSUMED TO BEAR S 02°45'45" E

LEGEND:

- FOUND 1-1/2" IRON PIPE
- FOUND 1-1/4" IRON PIPE
- FOUND 2" BRASS CAPPED MONUMENT
- FOUND 1" IRON PIPE
- SET 1" X 24" IRON PIPE
- FOUND 6"X6" GRANITE MONUMENT
- SEPTIC VENT
- WELL
- SEPTIC TANK

NOTE:
PARCEL "D" IS TO BE ATTACHED TO LANDS DESCRIBED IN VOL.462, PG.44, LINCOLN COUNTY DEEDS AND NOT SOLD SEPARATELY UNLESS APPROVED BY LINCOLN COUNTY ZONING OFFICE.

I,RUSSELL F. BROWN, HEREBY CERTIFY THAT I HAVE SURVEYED THE ABOVE PARCELS OF LAND UNDER THE DIRECTION OF MR.GERALD AMENT AND THAT THE ABOVE MAP IS A TRUE AND CORRECT REPRESENTATION OF THE LANDS SURVEYED TO THE BEST OF MY KNOWLEDGE AND BELIEF. THAT I HAVE PROVIDED DESCRIPTIONS OF THE ABOVE PARCELS ON A SEPARATE SHEET. THAT I HAVE COMPLIED WITH PROVISIONS OF AE 7 OF THE WISCONSIN ADMINISTRATIVE CODE.

Russell F. Brown 7/9/02

RUSSELL F. BROWN

RECEIVED AT LINCOLN COUNTY COURTHOUSE THIS 11TH DAY OF Jul 4 20 02 DATE
Tony Dalton
LAND INFORMATION OFFICE

REVISED 7/9/02

WISCONSIN RUSSELL F. BROWN S-2148 RHINELANDER, WI LAND SURVEYOR

SURVEY FOR
GERALD AMENT

SCALE 1" = 100' DATE 5/30/02 DWN. BY R.B.

DWG. NO. 10420

GENISOT AND ASSOCIATES, INC.
RHINELANDER, WIS.

MH66