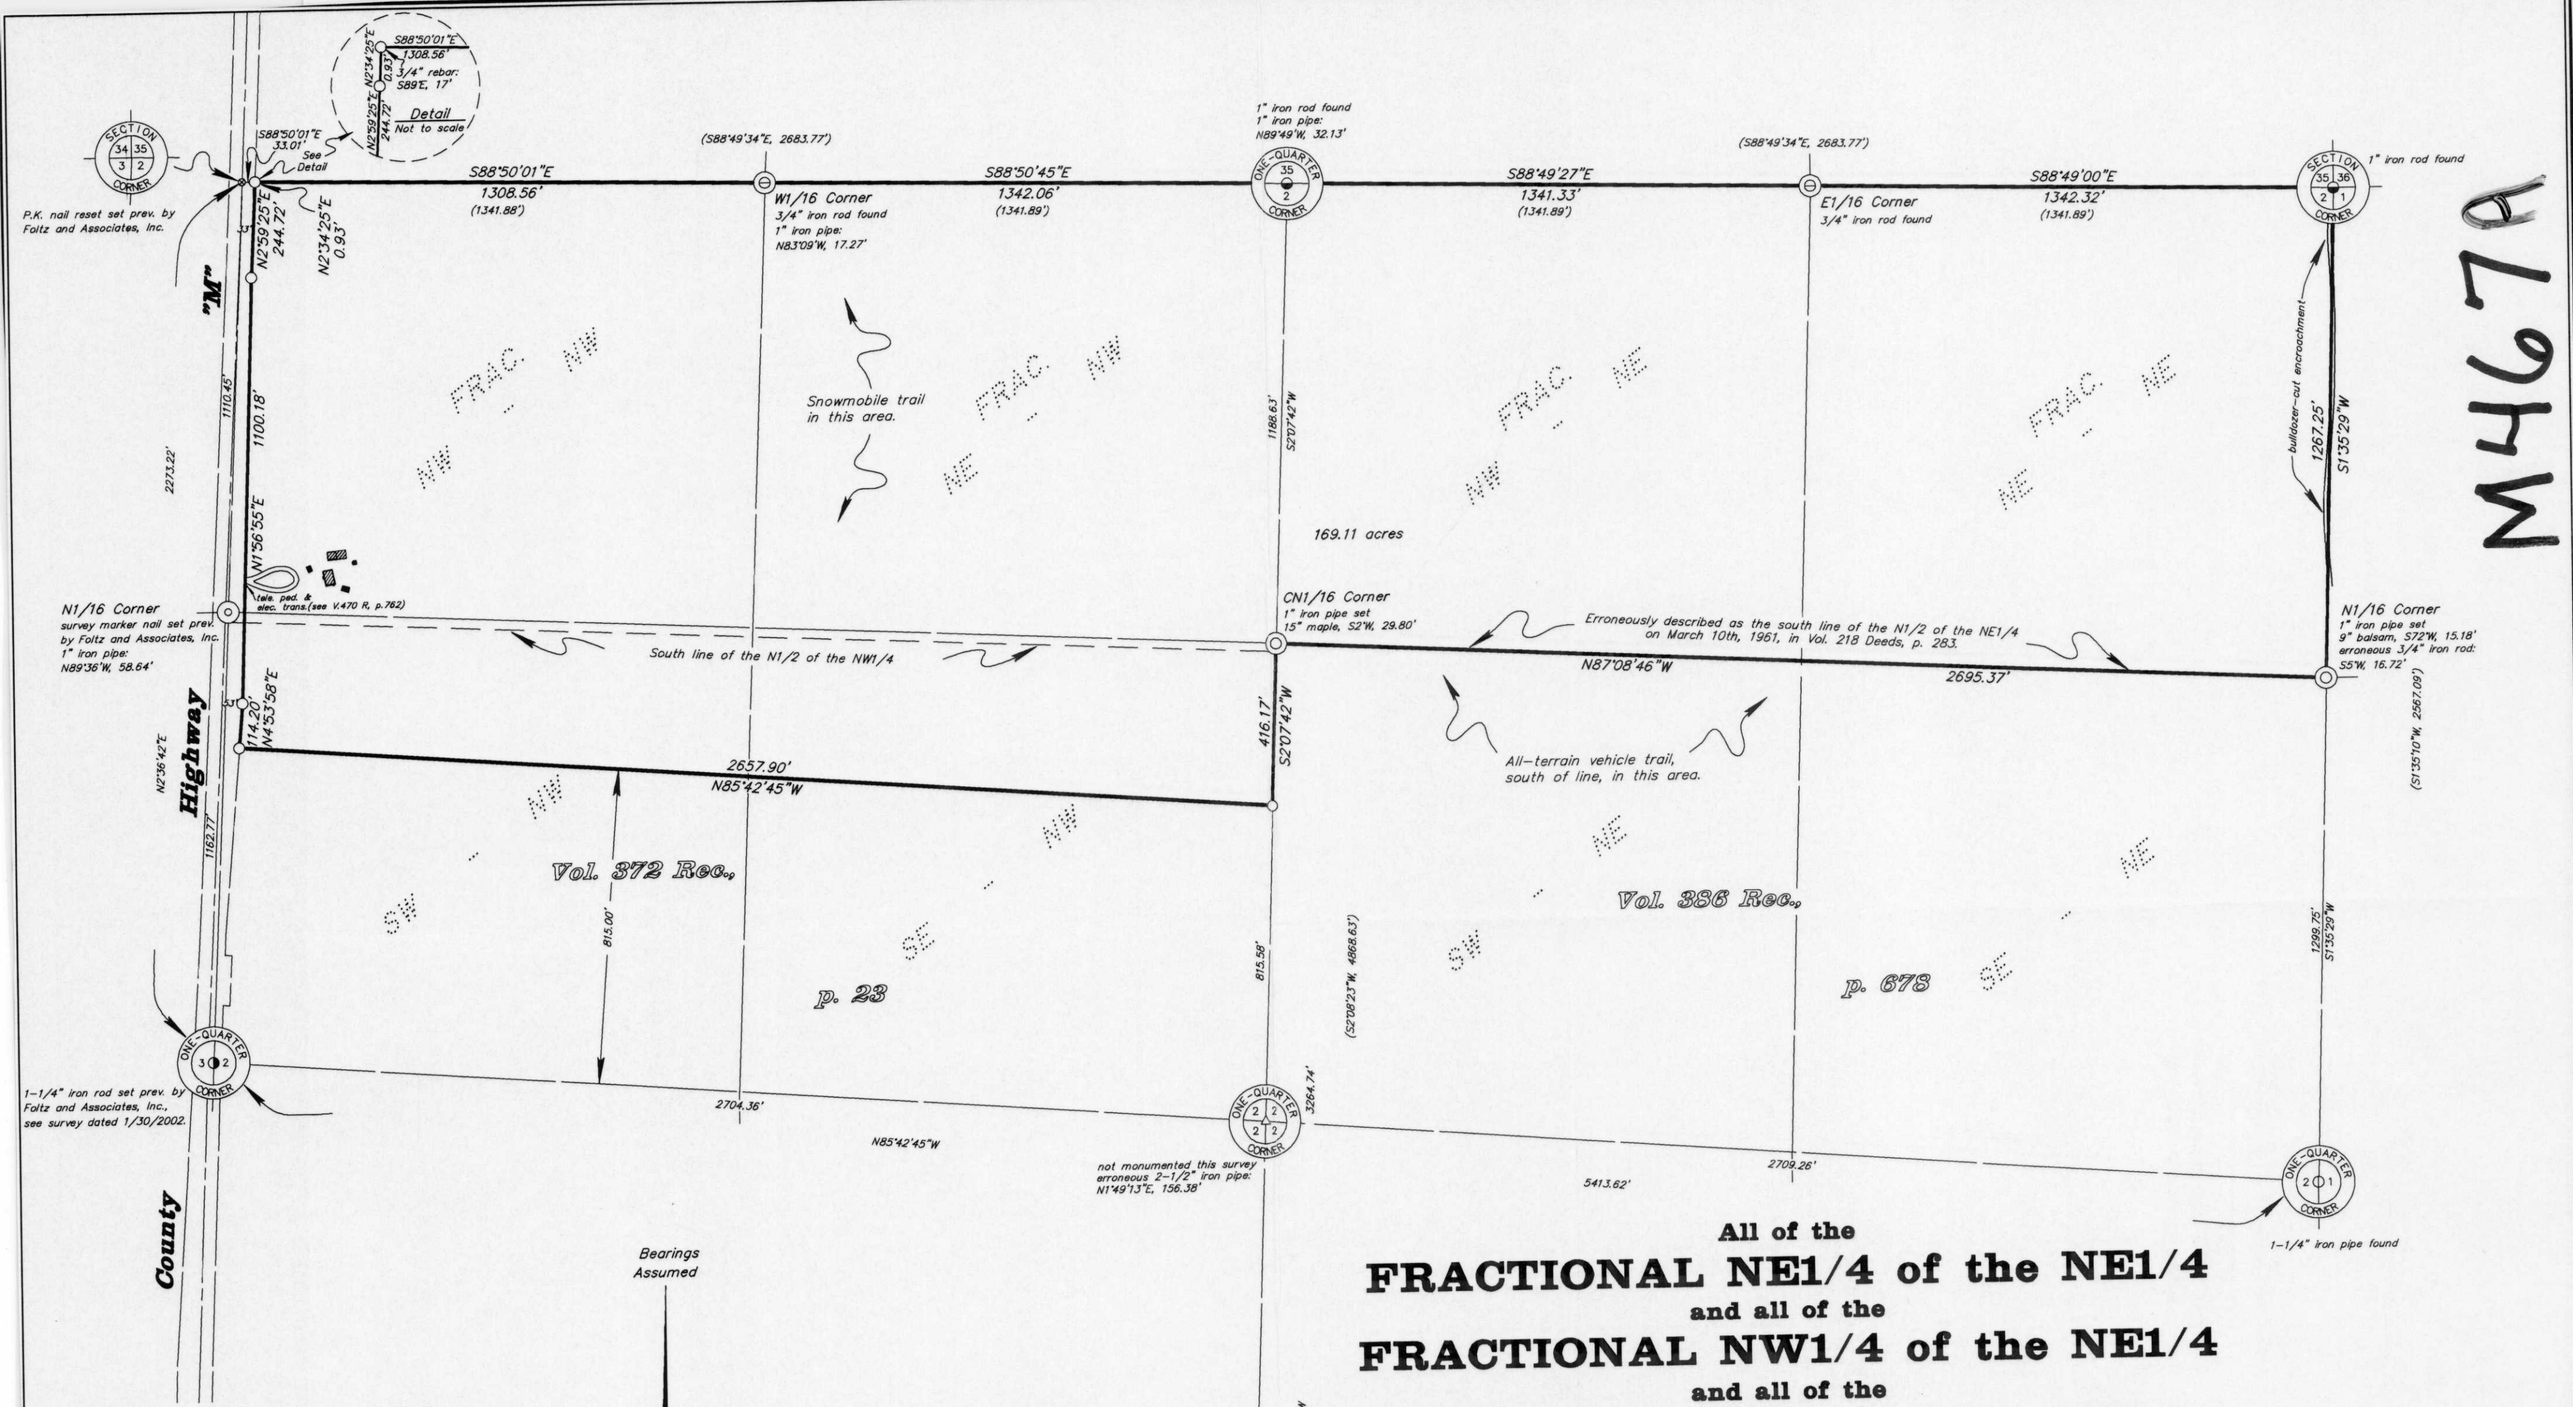

○ = 1" iron pipe set
△ = computed point, not monumented
( ) = previously recorded

NOTE: This survey is based on title information contained in Chicago Title Insurance Co. ALTA Commitment No. 02-10553, effective July 2, 2002, issued by Lincoln County Abstract Co. of Merrill, WI.

WISCONSIN STUART L. FOLTZ S-1770 WOODRUFF WIS. LAND SURVEYOR 7/18/02

I hereby certify to the present owner(s) and/or purchaser(s) of the property included in this survey, and to those who mortgage or guarantee title for the present owner(s) or purchaser(s) within one year from the date hereof, that this survey was performed in accordance with acceptable professional standards; that the survey data shown hereon is, to the best of my knowledge, information and belief, a true and accurate representation thereof; that any legal descriptions conforming to this survey have been provided on separate sheets; and that this survey was performed by order of Carol Krause.

All of the

FRACTIONAL NE1/4 of the NE1/4

and all of the

FRACTIONAL NW1/4 of the NE1/4

and all of the

FRACTIONAL NE1/4 of the NW1/4

and part of the

FRACTIONAL NW1/4 of the NW1/4

and part of the

SW1/4 of the NW1/4

and part of the

SE1/4 of the NW1/4

SECTION 2, T31N, R4E

Town of Corning

Lincoln County, Wisconsin

RECEIVED AT LINCOLN COUNTY COURTHOUSE THIS 15th DAY OF Aug 2002
Tony Dallmann
LAND INFORMATION OFFICE

Foltz and Associates, Inc.
Surveyors — Engineers
8612 Highway 51 North, Minocqua, Wisconsin 54548
(715) 356-9485 fax (715) 356-1841

C. Winkler 1 thru 6-2-314

M4678