PLAT OF SURVEY

SE 1/4 of the SE 1/4
SECTION 29, T35N, R6E,
Town of Bradley, Lincoln County, Wisconsin.

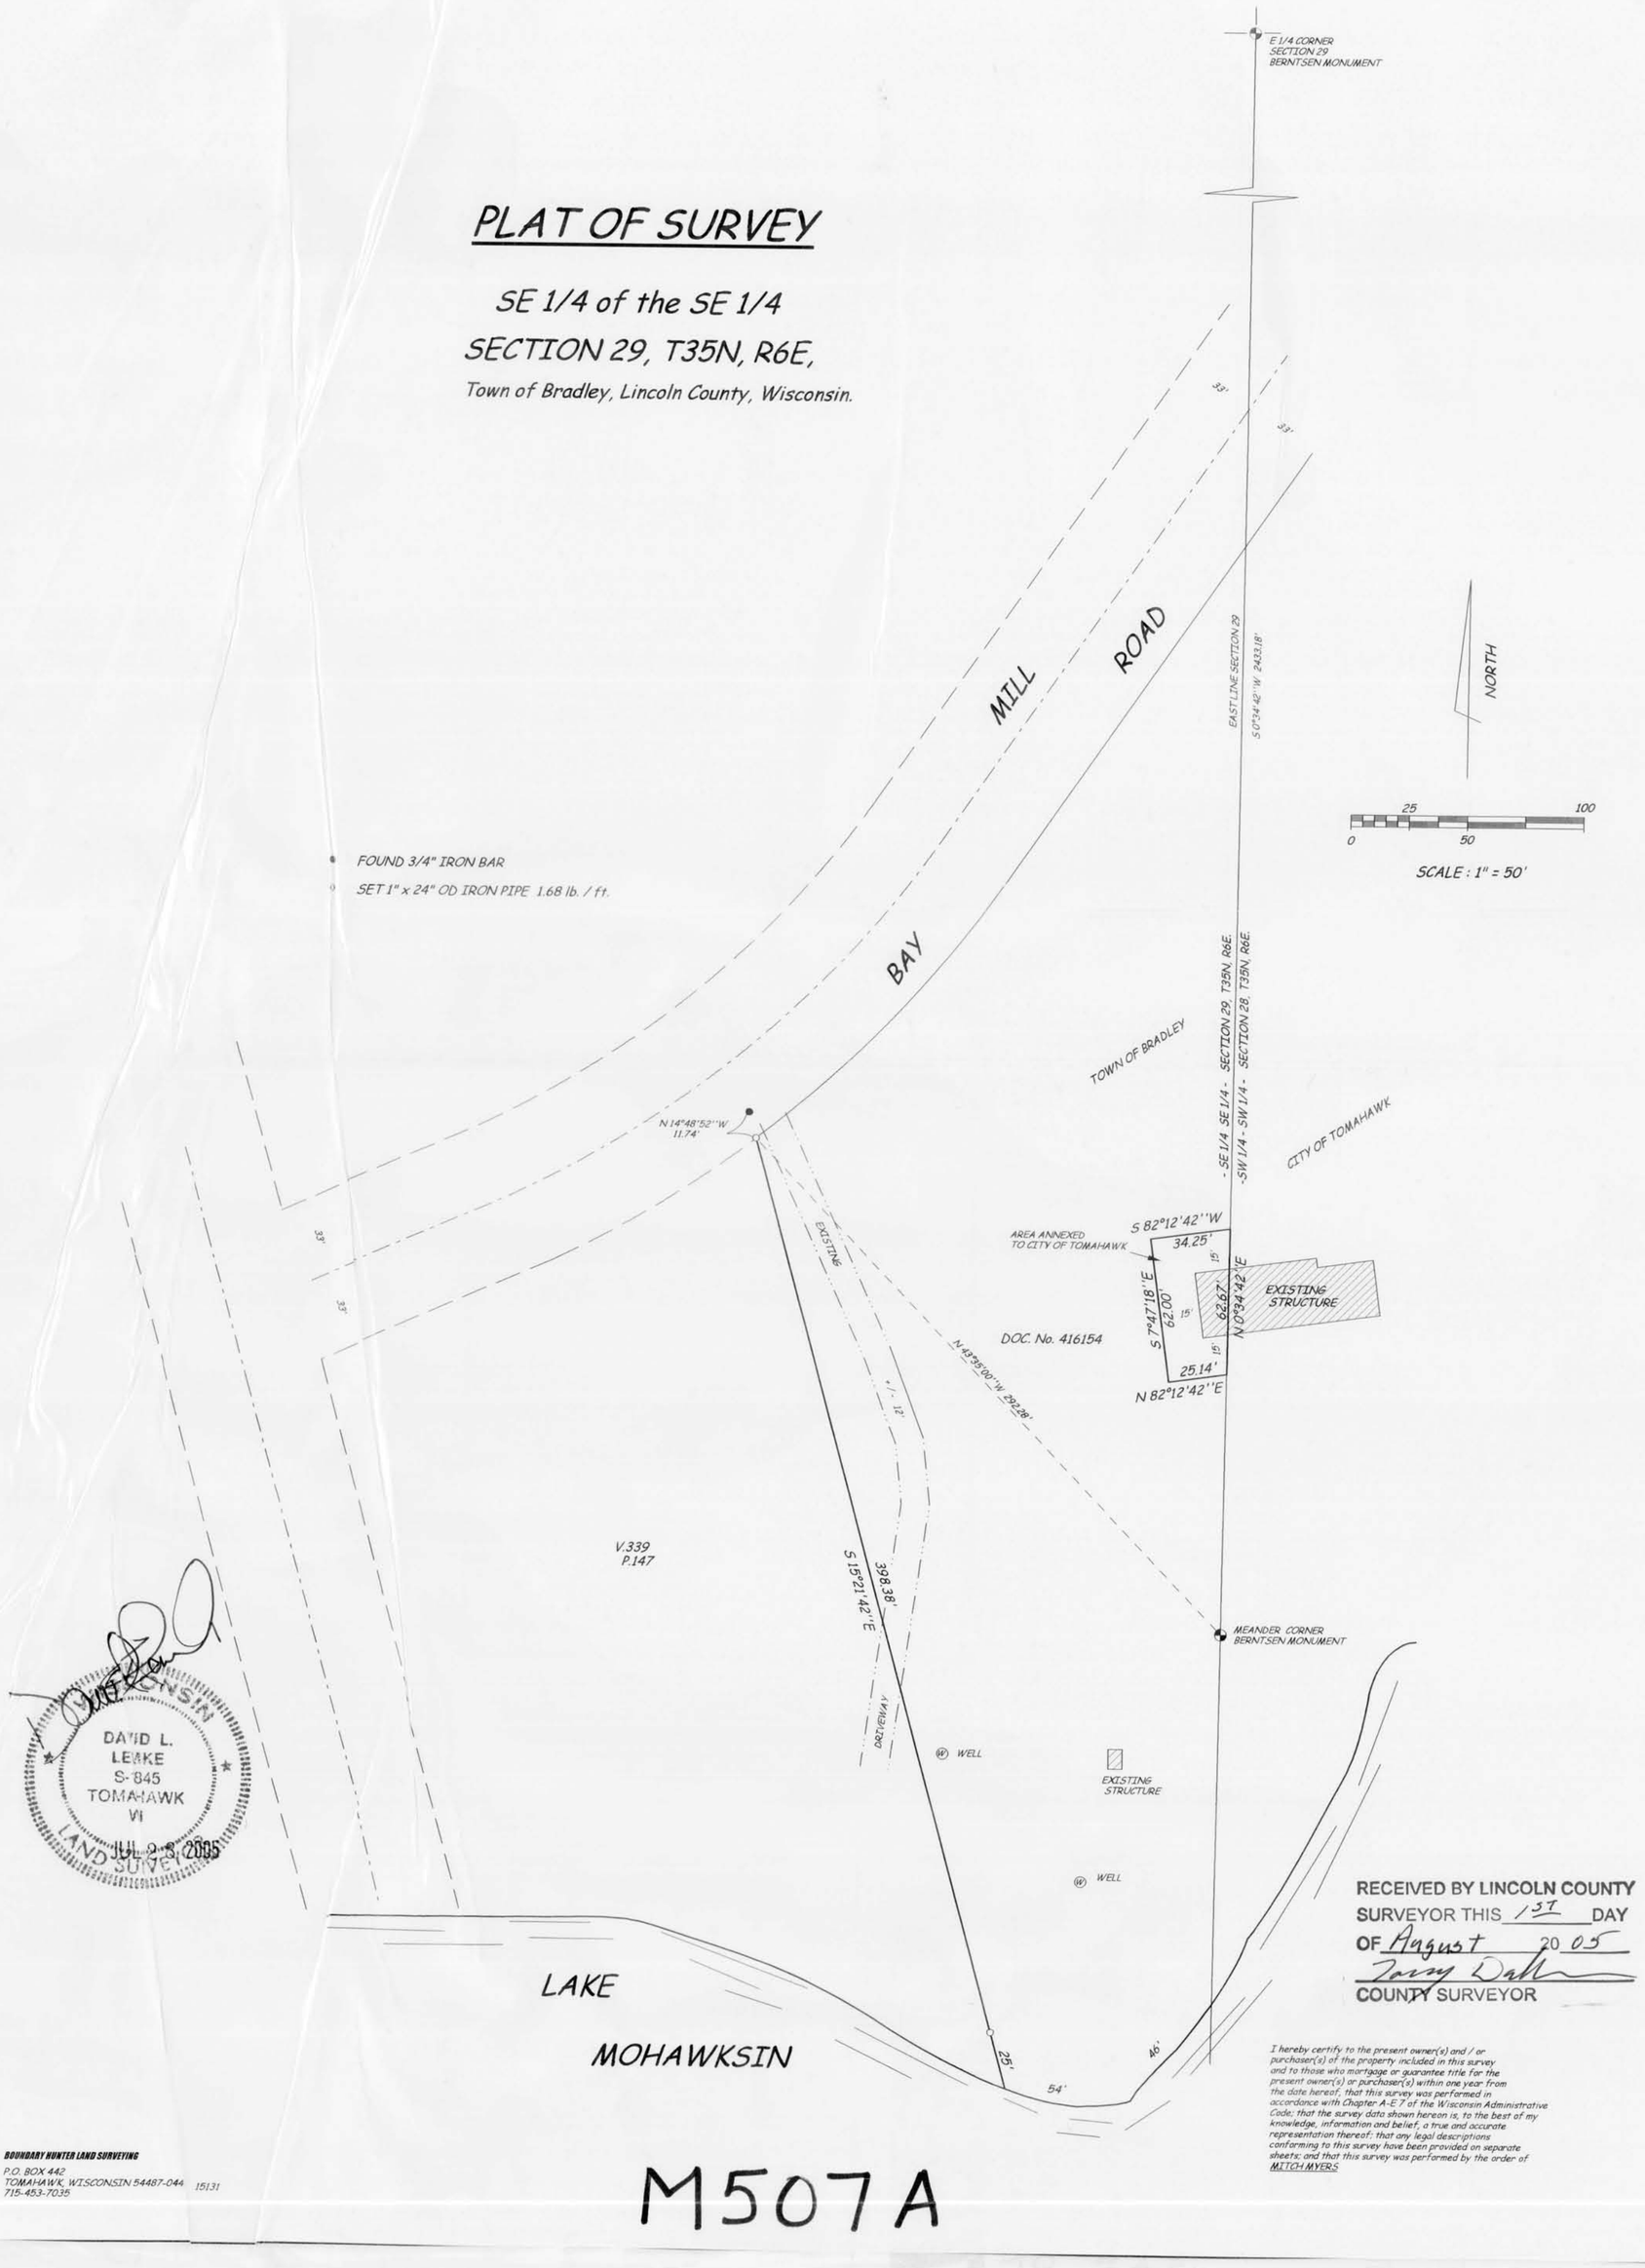

DAVID L. LEMKE S-845 TOMAHAWK WI
LAND SURVEYOR
JUL 2 8 2005

RECEIVED BY LINCOLN COUNTY
SURVEYOR THIS 1ST DAY
OF August 2005
COUNTY SURVEYOR

I hereby certify to the present owner(s) and / or purchaser(s) of the property included in this survey and to those who mortgage or guarantee title for the present owner(s) or purchaser(s) within one year from the date hereof, that this survey was performed in accordance with Chapter A-E 7 of the Wisconsin Administrative Code; that the survey data shown hereon is, to the best of my knowledge, information and belief, a true and accurate representation thereof; that any legal descriptions conforming to this survey have been provided on separate sheets; and that this survey was performed by the order of MITCH MYERS

BOUNDARY HUNTER LAND SURVEYING
P.O. BOX 442
TOMAHAWK, WISCONSIN 54487-044
715-453-7035

15131

M507A