# SOUTH LINE SURVEY OF PARCEL NUMBER 10.103508.015.009.03.00, LOCATED IN THE NE 1/4 - SW 1/4, THE SE 1/4 - NW 1/4, AND THE SW 1/4 - NE 1/4, SECTION 10, T35N, R08E, TOWN OF HARRISON, LINCOLN COUNTY, WISCONSIN

## LEGEND

- FOUND GRANITE MONUMENT
- FOUND 2" CAPPED I.P. (RIPCO)
- FOUND 3/4" IRON PIPE
- FOUND 1 1/2" IRON PIPE
- FOUND 1" IRON PIPE
- SET 1"X24" IRON PIPE
- SET 60 PENNY SURVEY NAIL
- ( ) RECORDED AS

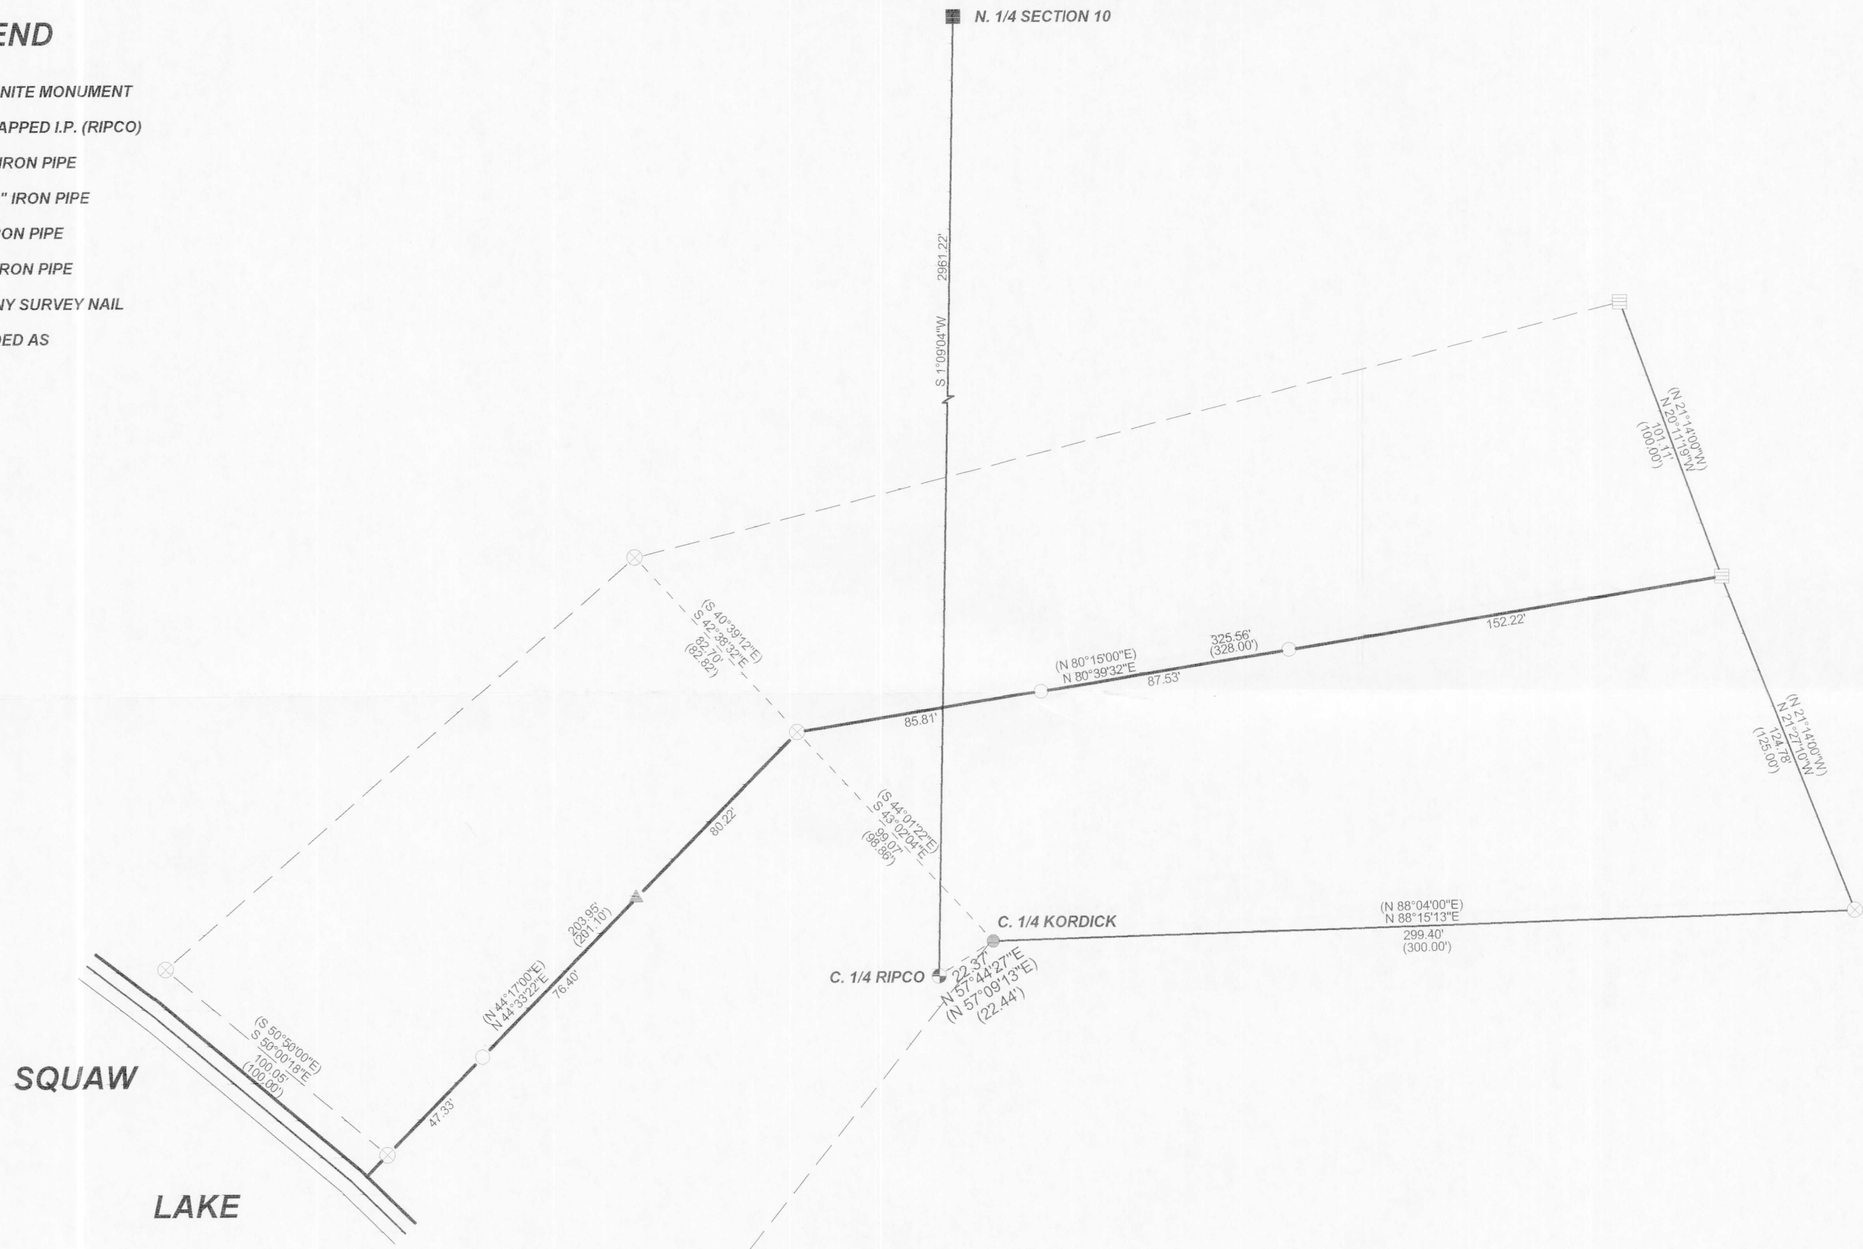


BEARINGS REFERENCED TO THE NORTH - SOUTH 1/4 LINE SECTION 10, T35N, R08E, ASSUMED TO BEAR N01°09'04"E (LINCOLN COUNTY GRID)

M514A

I, KEVIN P. BIXBY, HEREBY CERTIFY THAT I HAVE SURVEYED THE ABOVE LINE UNDER THE DIRECTION OF MARK BORK AND THAT THE ABOVE MAP IS A TRUE AND CORRECT REPRESENTATION OF THE LINE SURVEYED TO THE BEST OF MY KNOWLEDGE AND BELIEF THAT I HAVE COMPLIED WITH THE PROVISIONS OF AE 7 OF THE WISCONSIN ADMINISTRATIVE CODE.

Kevin P. Bixby — 01/25/06

KEVIN P. BIXBY R.L.S. 2343 — DATE

RECEIVED BY LINCOLN COUNTY SURVEYOR THIS 31 DAY OF February 20 06

Tony Dahl

COUNTY SURVEYOR

WISCONSIN — KEVIN P. BIXBY S-2343 GLEASON, WI — LAND SURVEYOR

DWG. NO. 0326


BIXBY LAND SURVEYING, INC.
P.O. BOX 1532, RHINELANDER, WI. 54501
WEB PAGE: www.bixbylandsurveying.com
PHONE NUMBER: 715-362-LAND


SURVEY FOR

**MARK & PAM BORK**

PLOVER, WISCONSIN

SCALE: 1" =40' DATE: 01/20/06 DWN. BY: C.B.