# PART OF THE
# NE 1/4 OF THE SW 1/4
## AND THE
# SE 1/4 OF THE SW 1/4
# SECTION 16, T34N, R6E
## BRADLEY TOWNSHIP
## LINCOLN COUNTY, WISCONSIN

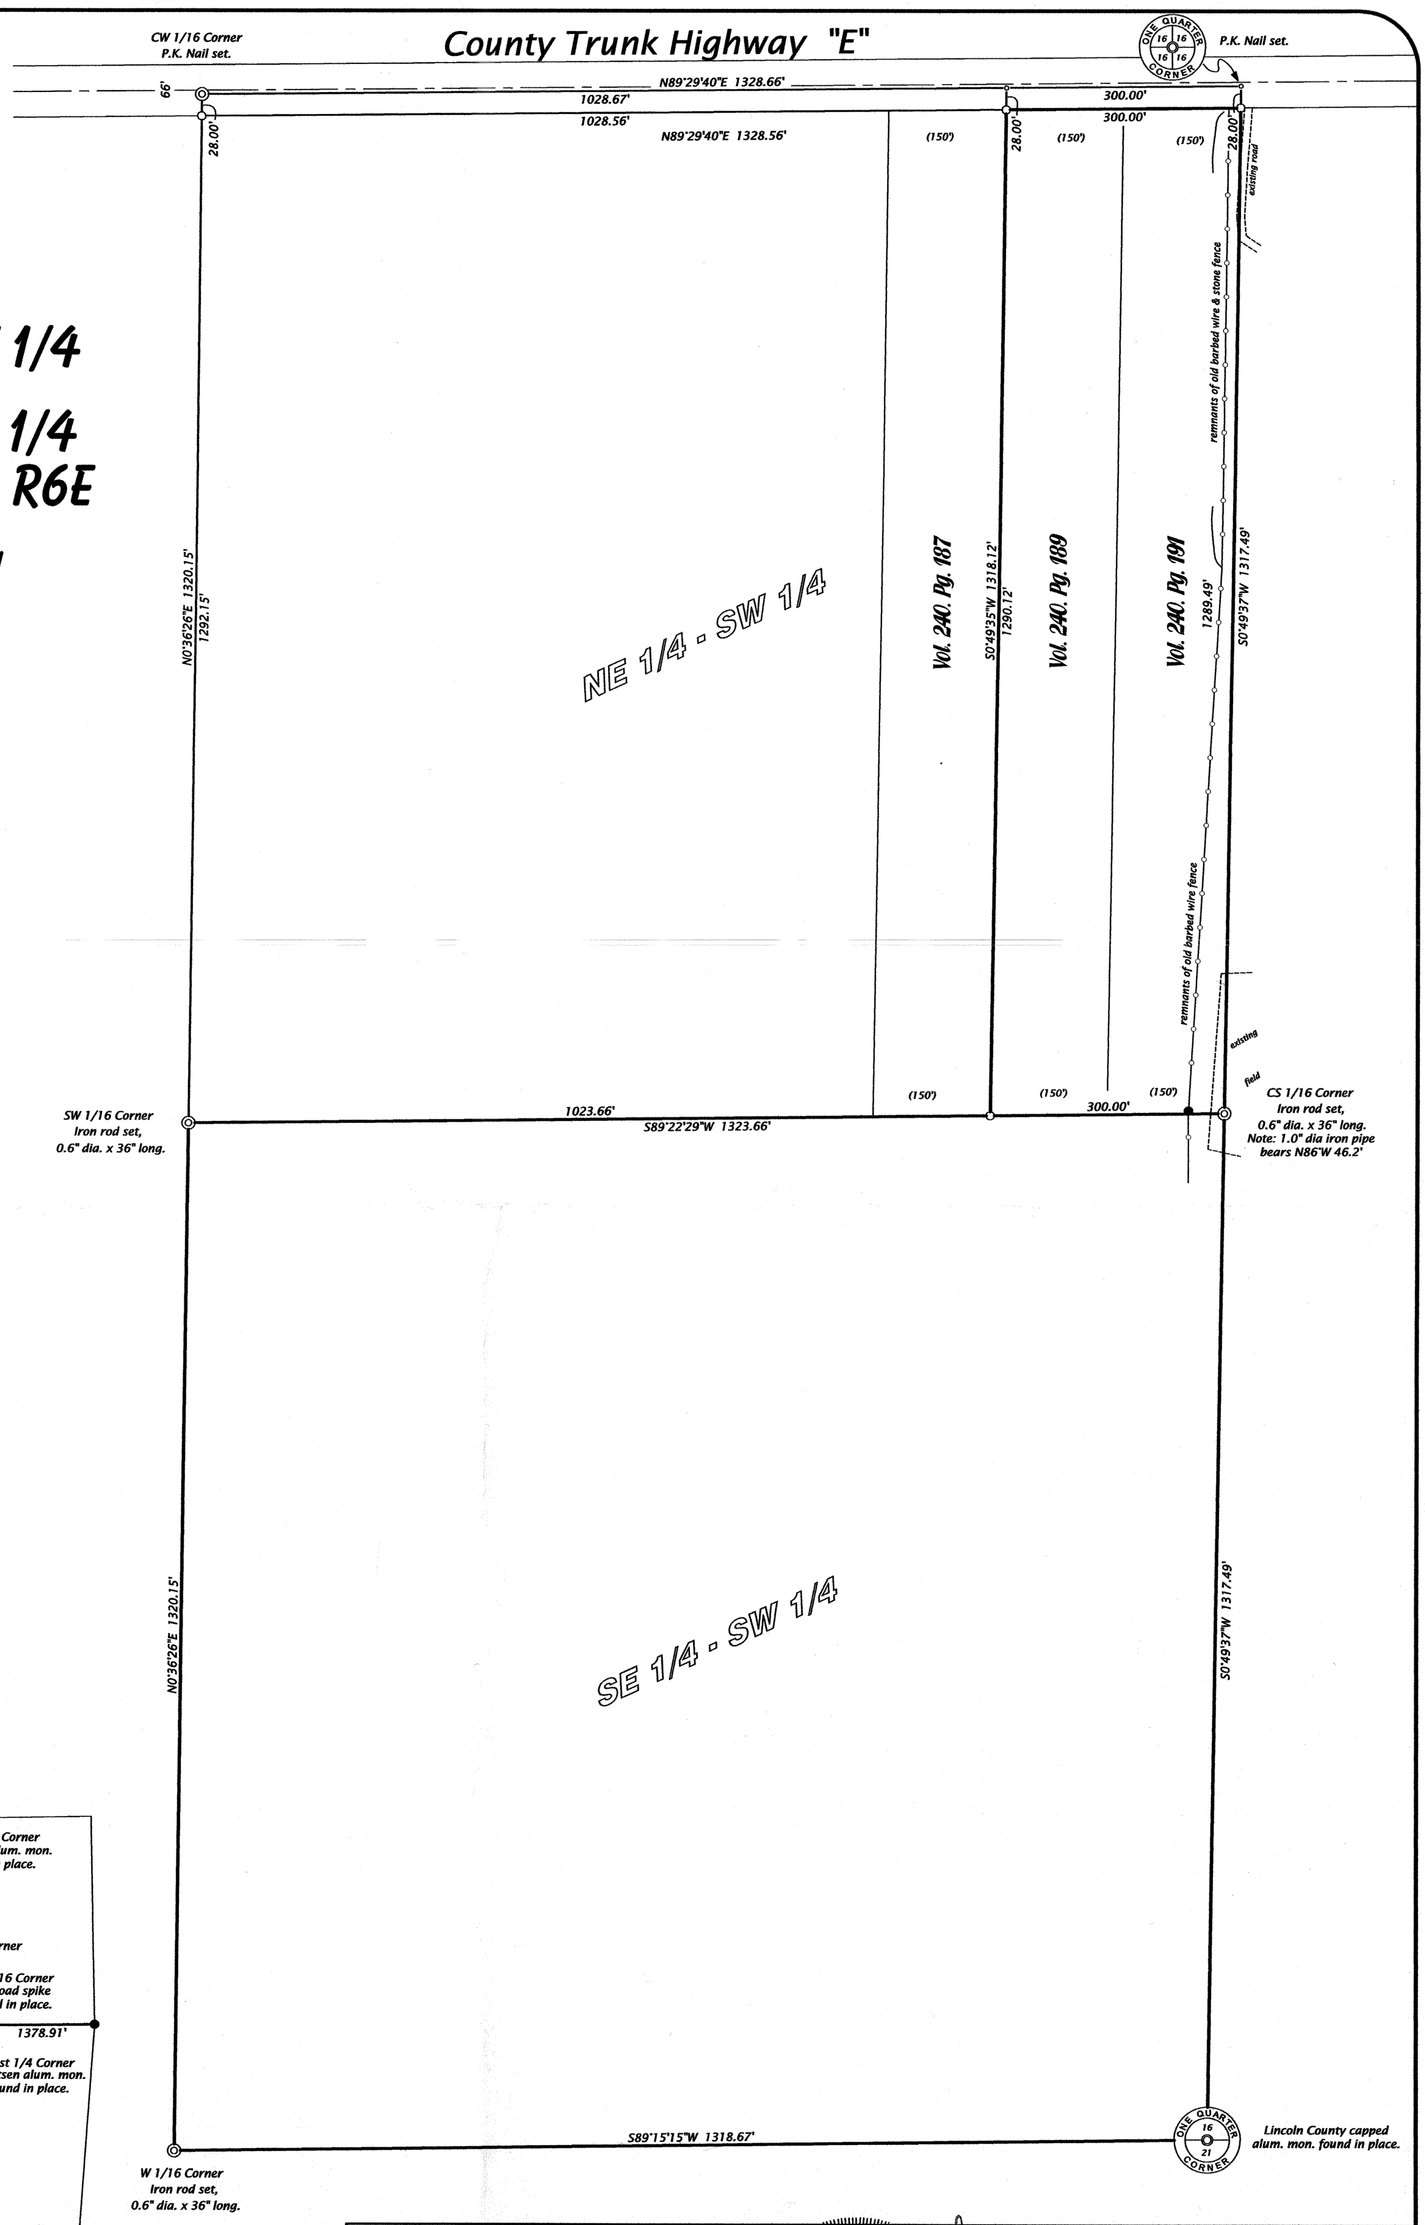


Bearings Lincoln County Grid, based on GPS survey data.

N

0' 75' 150' 300'

Scale 1"= 150'

**Legend**

○ = Iron rod set, 0.6" dia. x 24" long.

∘ = P.K. Nail set.

( ) = Dimensions of record.

Iron pipe sizes are outside diameter dimension.

Other corner monuments are as noted.

## SECTION 16 T34N, R6E
### SCALE 1"= 1500'

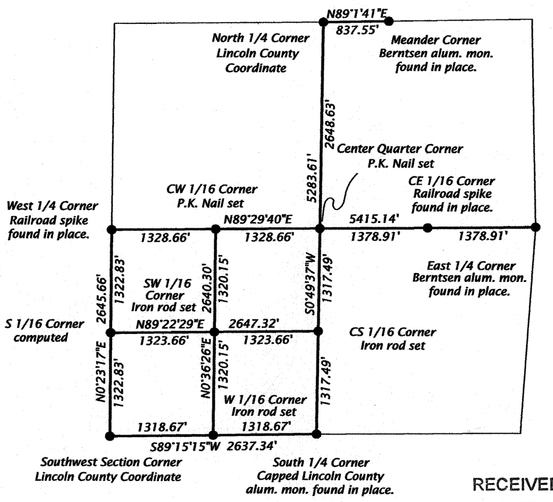


RECEIVED BY LINCOLN COUNTY SURVEYOR THIS 27TH DAY OF October 20 06

Tony Dahl
COUNTY SURVEYOR

**SURVEYOR'S CERTIFICATE**

I, Michael L. Oestreich, Registered Land Surveyor No. S-2118, hereby certify that I have surveyed the property shown hereon; that this map represents as accurate survey of said property to the best of my knowledge and belief; that I have performed this survey by order of Roger Sommi; and that I have complied with the requirements of Wisconsin Administrative Code A-E 7.

Date: 10/18/06

WISCONSIN MICHAEL OESTREICH S-2118 RHINELANDER WI SURVEYOR


Oestreich Surveying & Mapping, LLC
5946 Forest Lane Rhinelander, WI 54501
Tel. (715) 362-5538 RLS2118@charter.net


| | |
|---|---|
| File No. 16-346 | Drafted by: M. Oestreich |
| Map No. 06-37 | Sheet 1 of 1 sheet |

M526 A