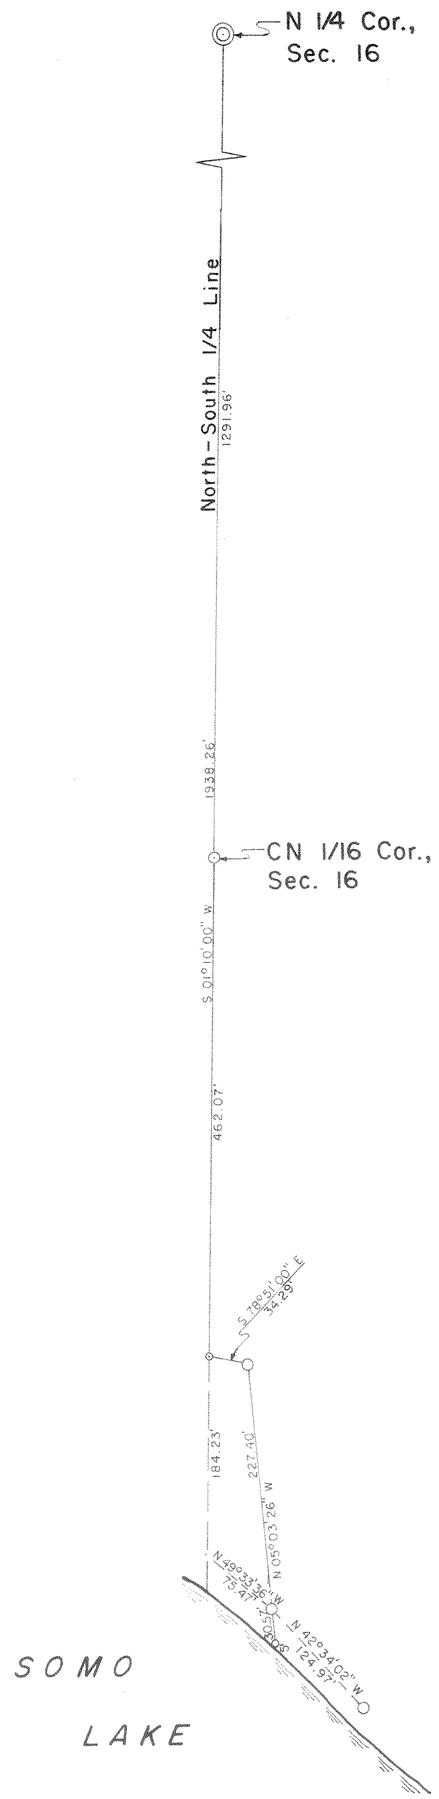

BEARINGS SOLAR

NOTE

Set steel fence stakes at corner locations along the north-south ¼ line.

Part of

GOV'T. LOTS 2&3

SECTION 16

T. 35 N., R. 5 E.

Town of Wilson

Lincoln County, Wis.

M5418

LEGEND

- ◎ BERNTSEN MONUMENT FOUND IN PLACE.
- ○ 1 5/8" O.D. IRON PIPE FOUND IN PLACE.
- ⊙ 2" O.D. IRON PIPE FOUND IN PLACE.
- ○ 1 3/8" O.D. IRON PIPE FOUND IN PLACE.
- ⊙ 1 3/8" O.D. IRON PIPE SET THIS SURVEY.

I, Lester J. Schmit, Registered Land Surveyor S-1192 hereby certify that I have surveyed the property shown hereon; that this map is a true and accurate representation thereof; that said survey was performed by order of Daryl F. Ison and the Brantwood Co-op Park Association; and that I have complied with applicable requirements of s. A-E 7 of the Wisconsin Administrative Code.

Note: Legal descriptions, if any, conforming to this survey have been provided on separate sheets.

Lester J. Schmit R.L.S. S-1192

Dated this 19th day of April 2007

RECEIVED BY LINCOLN COUNTY SURVEYOR THIS 11TH DAY OF July 20 07

COUNTY SURVEYOR

TIMBERLAND SURVEYORS TOMAHAWK WIS.

WISCONSIN LESTER J. SCHMIT S-1192 TOMAHAWK, WI LAND SURVEYOR

SURVEY FOR

BRANTWOOD CO-OP PARK ASSOCIATION

DATE 19 APR 07	DWN. BY L.J.S.	SCALE 1" = 100'	
REVISED 25 MAY 07	BY L.J.S.	DWG. NO.	1265
REVISED	BY		

DESIGN PRODUCTS