SILVER BIRCH SUBDIVISION.

Surveyor's Certificate

State of Wisconsin } ss.
County of Lincoln }

I, Alex Deteglise do hereby Certify that by order and direction of J.A. Emerick, president of the Merrill Wooden Ware Company of Merrill Wis.. I have surveyed and mapped a part of Gov. Lot 1 of Section 35 of Township 33 N. of Range 6 E. described as follows; Commencing on the North Section Line of Said Sec. 35, 60.0 ft. west from the North Quarter Post of Said Section, thence running S. 3°39'E 452.06 ft. thence S. 30°34'E. 748.3 ft. thence S. 0°19'E on the 1/4 line 110.52 ft. thence S. 85°28'W. 124.1 ft. thence S 37°39'W. 185.0 ft, thence S. 8°58'E 200 ft. thence S. 69°26'E 120 ft. thence S 3°42'W. 42.0 ft. thence S 38°30'W. 76.8 ft. thence S 27°15'E 174.8 ft. to the 1/8 Line, thence S 89°58'W on the 1/8 Line 377.9 ft. thence N 3°47'E. 218.6 ft. thence N 6°04'W. 296.10 ft. thence N 33°29'E. 499.29 ft. thence N 12°17'E. 218.77 ft. thence N. 22°12'W. 212.45 ft. to the said North Sect. Line, thence E. on the Section Line 309.00 ft to the place of commencem't. All the courses being taken from the North Section Line as running due East and West. At angle points marked thus ⊡ I have placed re-enforced concrete monuments 6" in diameter by 36" long. At all corners and angle points marked thus • I have placed iron pipe 1" diameter by 24" Long and longer. Set back lines are shown by dotted lines in lot 5 and distances from boundary of same apply to all lots. The map is a true representation of the land surveyed and subdivisions therein made.

Given under my hand and seal this 5th day of June 1935

Alex Deteglise Surveyor. (Seal)

State of Wisconsin } ss
County of Lincoln }

Subscribed and sworn to Before me this 20th day of June 1935 A.D.

W.C. Wittman Notary Public
My Commission Expires Sept 5, 1937

-Owner's Certificate-

State of Wisconsin } ss.
County of Lincoln }

The Merrill Wooden Ware Company, by J. A. Emerick its president and S.M. Emerick its secretary hereby certifies that it has caused the land described in the above certificate of Alex. Deteglise surveyor, to be surveyed and mapped for subdivisonal purposes and that the Merrill Wooden Ware Company, a Corporation of the State of Wisconsin is the owner of the same; and that we have caused the Corporate Seal of Said Company to be affixed hereto.

Given under our hands and seals this 20 day of June 1935 A.D.

Joseph A. Emrick president (Seal)
Stanley M. Emerick secretary (Seal)

In presence of.
Alice M. DeVall
Francis J. Golden.

State of Wisconsin } ss.
County of Lincoln }

Personally came before me this 20th day of June, 1935 the above named J.A. Emerick president and S.M. Emerick secretary of the Merrill Wooden Ware Company to me known to be the persons who executed the above owner's certificate and acknowledged the same to be their free act and deed

Alice M. DeVall notary Public
My Commission Expires July 17/1937

-Town Clerk's Certificate-

State of Wisconsin } ss.
County of Lincoln }

Moved and seconded that the plat of Silver Birch Subdivision is hereby approved. I Chester Cousl town Clerk of the Town of Rock Falls Lincoln County Wis. do hereby certify that the above motion was passed by the Town Board of the Town of Rock Falls on the 20th day of June 1935

Chester Cousl town Clerk.

Subscribed and sworn to before me this 20th day of June 1935

W.C. Whittman notary public
My Commission Expires Sept 5. 1937

-State Board of Health Approval-

Approved by the Wisconsin State Board of Health this day of 1935

Signed

State Domestic Sanatory Engineer

State Health Officer.

RECEIVED AT LINCOLN COUNTY COURTHOUSE THIS 20 DAY OF April 1976.

Estrid R. Ruebe
TAX DESCRIPTION OFFICE

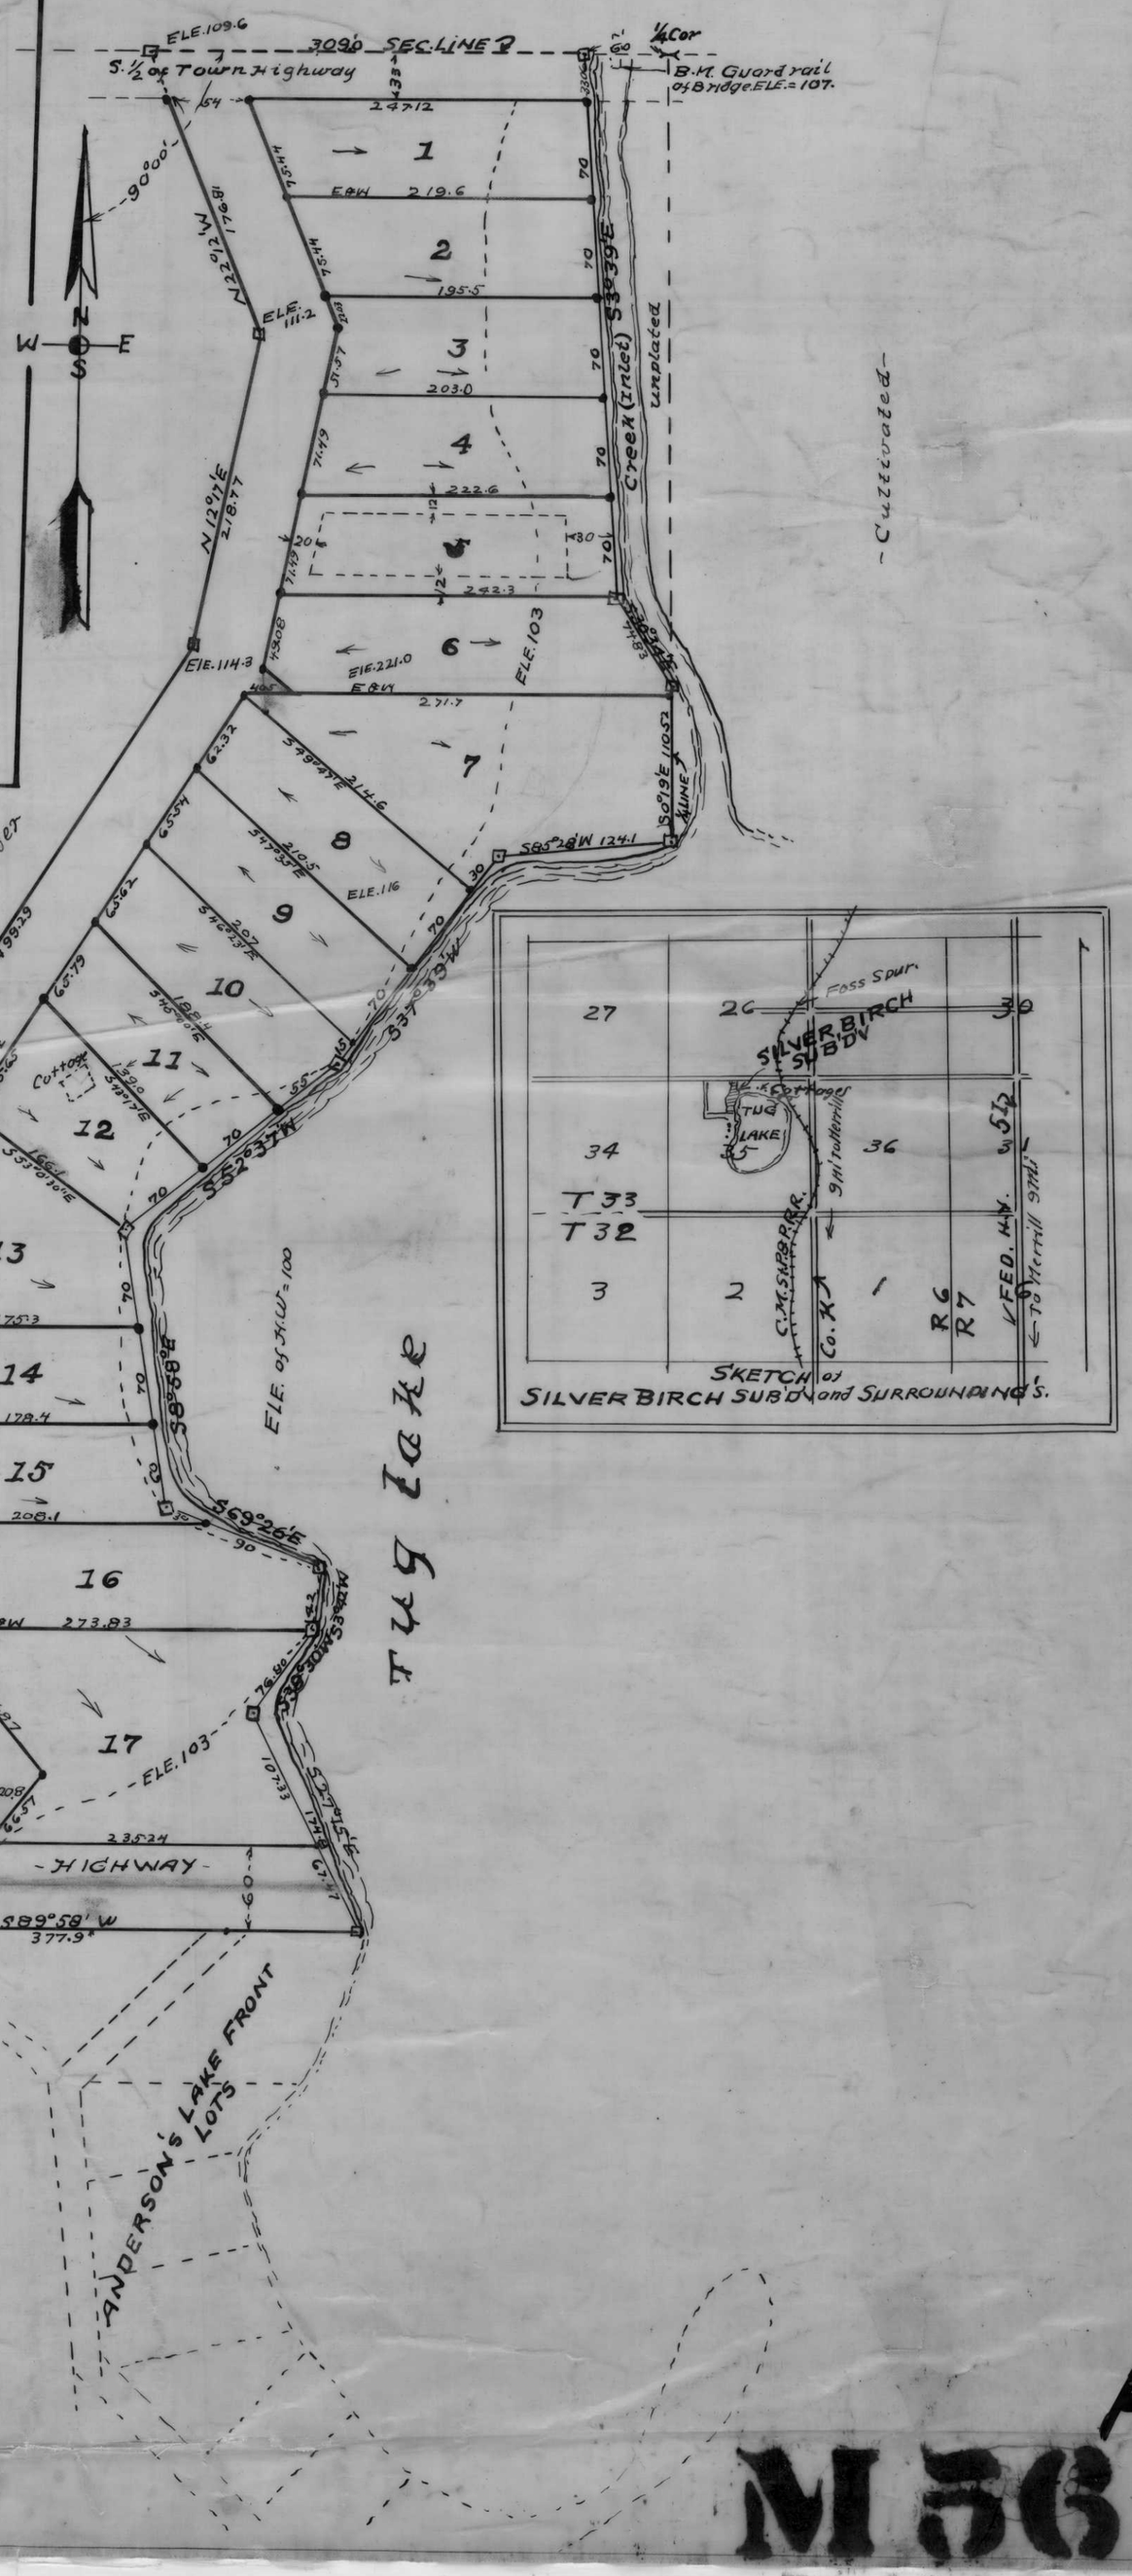

M 76 A