LOCATED IN LOTS 17 & 18, BLOCK 1, R.C. THIELMAN'S 2ND ADDITION TO THE CITY OF TOMAHAWK, BEING IN SECTION 4, T34N, R06E, LINCOLN COUNTY, WISCONSIN

BEARINGS ASSUMED AS SHOWN

N
W E
S

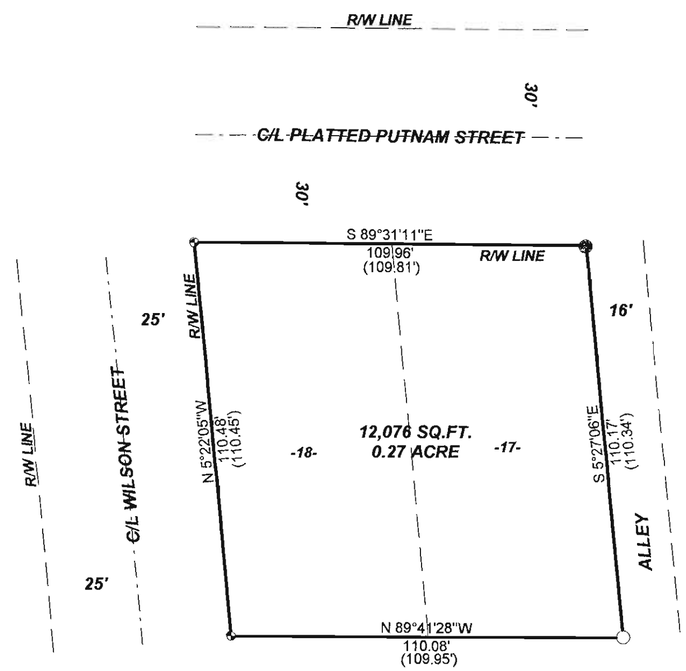

LEGEND

- EXISTING 1" IRON PIPE
- SET 60D SPIKE ADJACENT TO EXISTING 3/4" IRON PIPE
- SET P.K. NAIL OVER MAG PULL
- ( ) MEASURED AS PER LOFTUS PLAT OF SURVEY DATED JUNE 25, 1990

RECEIVED BY LINCOLN COUNTY SURVEYOR THIS 4TH DAY OF October 20 11
Tony Dahl
COUNTY SURVEYOR

I, KEVIN P. BIXBY, HEREBY CERTIFY THAT I HAVE SURVEYED THE ABOVE PARCEL OF LAND UNDER THE DIRECTION OF LINDA BURTON AND THAT THE ABOVE MAP IS A TRUE AND CORRECT REPRESENTATION OF THE LANDS SURVEYED TO THE BEST OF MY KNOWLEDGE AND BELIEF THAT I HAVE COMPLIED WITH THE PROVISIONS OF AE 7 OF THE WISCONSIN ADMINISTRATIVE CODE.

Kevin P. Bixby — 09/15/11
KEVIN P. BIXBY R.L.S. 2343 — DATE

WISCONSIN KEVIN P. BIXBY S-2343 GLEASON, WI LAND SURVEYOR

DWG. NO. 0551

BIXBY LAND SURVEYING, INC.
P.O. BOX 1532, RHINELANDER, WI. 54501
PHONE NUMBER: 715-362-LAND
E-MAIL: bixbyland@frontiernet.net

SURVEY FOR

LINDA BURTON

TOMAHAWK, WI.

SCALE: 1" = 30' DATE: 09/15/11 DWN. BY: K.B.

M 608A