The north line as shown on this parcel was first described in Volume 106 of Deeds on page 498, dated on July 9, 1925 & recorded on July 11, 1925. The apparent intent, although not specifically stated as such, was to convey all the lands in the SW¼-NE¼. A very old fence line is near & along the north 1/16 line of Section 8, in Government Lot 1. Therefore I am calling for said north 1/16 line as being the northerly boundary line per said Volume 106 of Deeds on page 498.

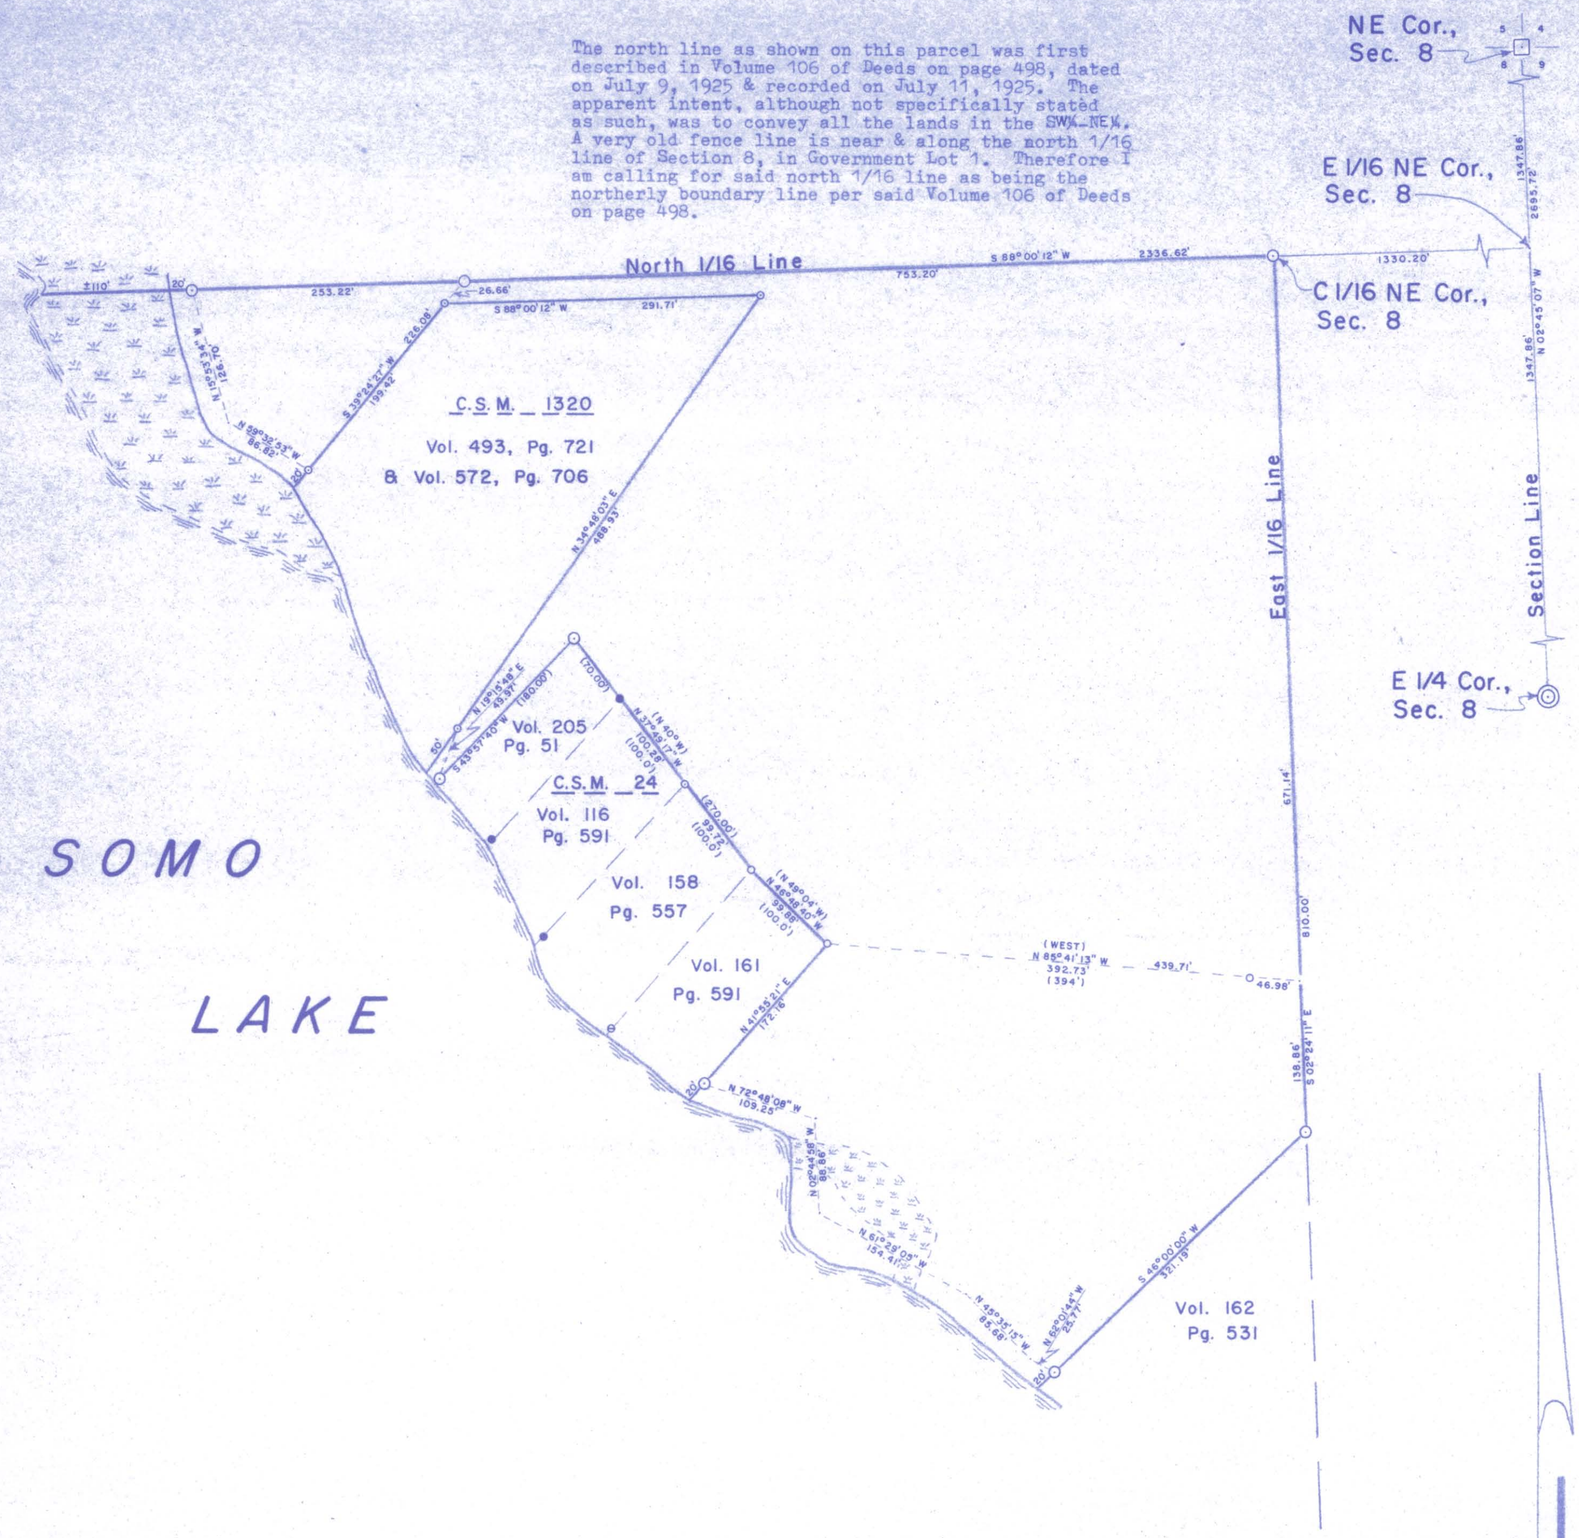

Part of

GOV'T. LOT 1
SECTION 8
T. 35 N., R. 5 E.

Town of Wilson

Lincoln County, Wis.

I, Lester J. Schmit, Registered Land Surveyor S-1192 hereby certify that I have surveyed the property shown hereon; that this map is a true and accurate representation thereof; that said survey was performed by order of Don & Mary Wanie; and that I have complied with applicable requirements of s. A-E 7 of the Wisconsin Administrative Code.

Lester J. Schmit

Lester J. Schmit R.L.S. S-1192

Dated this 24th day of December 1999

Note: Legal descriptions, if any, conforming to this survey have been provided on separate sheets.

RECEIVED BY LINCOLN COUNTY SURVEYOR THIS 24TH DAY OF February 20 12

COUNTY SURVEYOR

LEGEND

- BERNTSEN MONUMENT FOUND IN PLACE.
- 1 1/4" IRON PIPE FOUND IN PLACE.
- 1" IRON PIPE FOUND IN PLACE.
- 3/4" IRON PIPE FOUND IN PLACE.
- 1/2" IRON PIPE FOUND IN PLACE.
- 5/8" IRON ROD FOUND IN PLACE.
- 1 1/4" IRON PIPE SET THIS SURVEY.
- ( ) INDICATES RECORDED BEARING OR DISTANCE.
- DENOTES WETLANDS.
- 6" x 6" RED GRANITE MONUMENT FOUND IN PLACE.

BEARINGS SOLAR

M612B

TIMBERLAND SURVEYORS TOMAHAWK WIS.

WISCONSIN LESTER J. SCHMIT S-1192 TOMAHAWK, WI LAND SURVEYOR

SURVEY FOR

DON & MARY WANIE
BOX 240065
DOUGLAS, AK. 99824

DATE 24 DEC 99	DWN. BY L.J.S.	SCALE 1" = 100'	
REVISED 30 JAN 12	BY L.J.S.	DWG. NO. 834-1	
REVISED	BY		