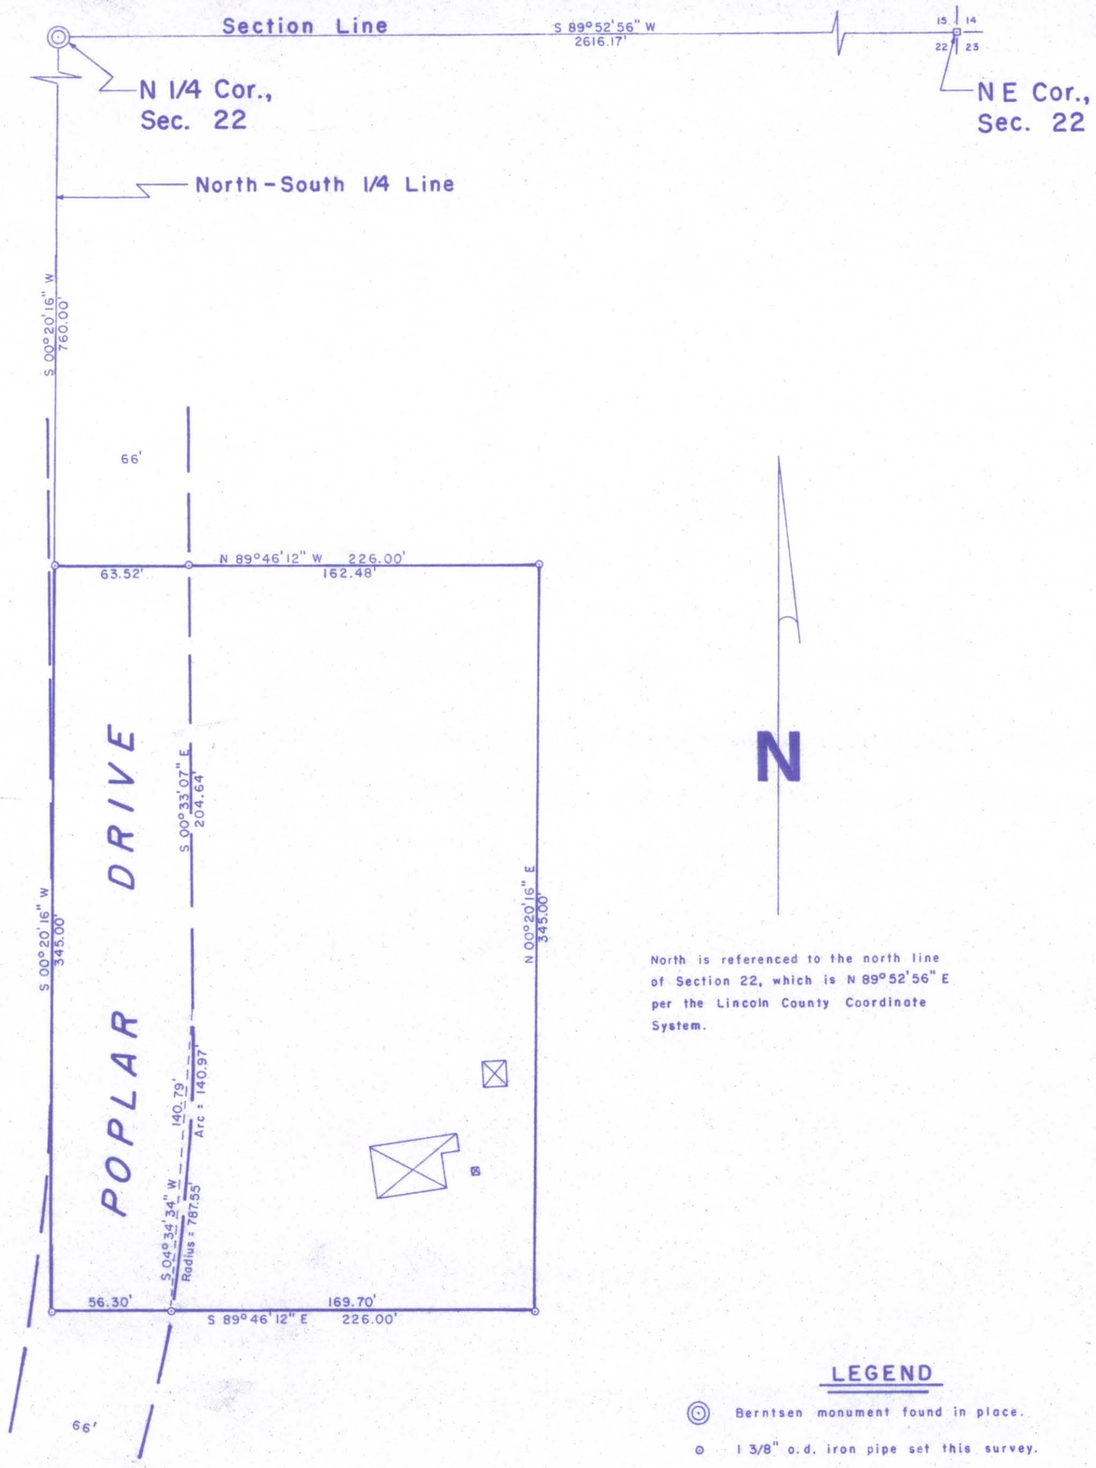

North is referenced to the north line of Section 22, which is N 89°52'56" E per the Lincoln County Coordinate System.

LEGEND

- Berntsen monument found in place.
- 1 3/8" o.d. iron pipe set this survey.
- Mag nail set this survey, using ties.
- Denotes building.

Part of the

NW 1/4, of the NE 1/4
SECTION 22
T. 35 N., R. 5 E.

Town of Wilson

Lincoln County, Wis.

I, Lester J. Schmit, Registered Land Surveyor S-1192 hereby certify that I have surveyed the property shown hereon; that this map is a true and accurate representation thereof; that said survey was performed by order of Devery and Theresa Hilt, and Gerald and Mary Holt; and that I have complied with applicable requirements of s. A-E 7 of the Wisconsin Administrative Code.

Note: Legal descriptions conforming to this survey have been provided on separate sheets.

Lester J. Schmit

Lester J. Schmit R.L.S. S-1192

Dated this 3rd day of December 2012

RECEIVED BY LINCOLN COUNTY SURVEYOR THIS 3RD DAY OF May 20 13

Tony Dall

COUNTY SURVEYOR

TIMBERLAND SURVEYORS TOMAHAWK WIS.

WISCONSIN LESTER J. SCHMIT 1192 TOMAHAWK, WI LAND SURVEYOR

SURVEY FOR

DEVERY & THERESA HILT
EP 3735 GALVIN AVE.
STRATFORD, WIS. 54484

DATE 3 DEC 12	DWN. BY L.J.S.	SCALE 1" = 50'	
REVISED	BY		DWG. NO.
REVISED	BY		1424

DESIGN PRODUCTS 086471