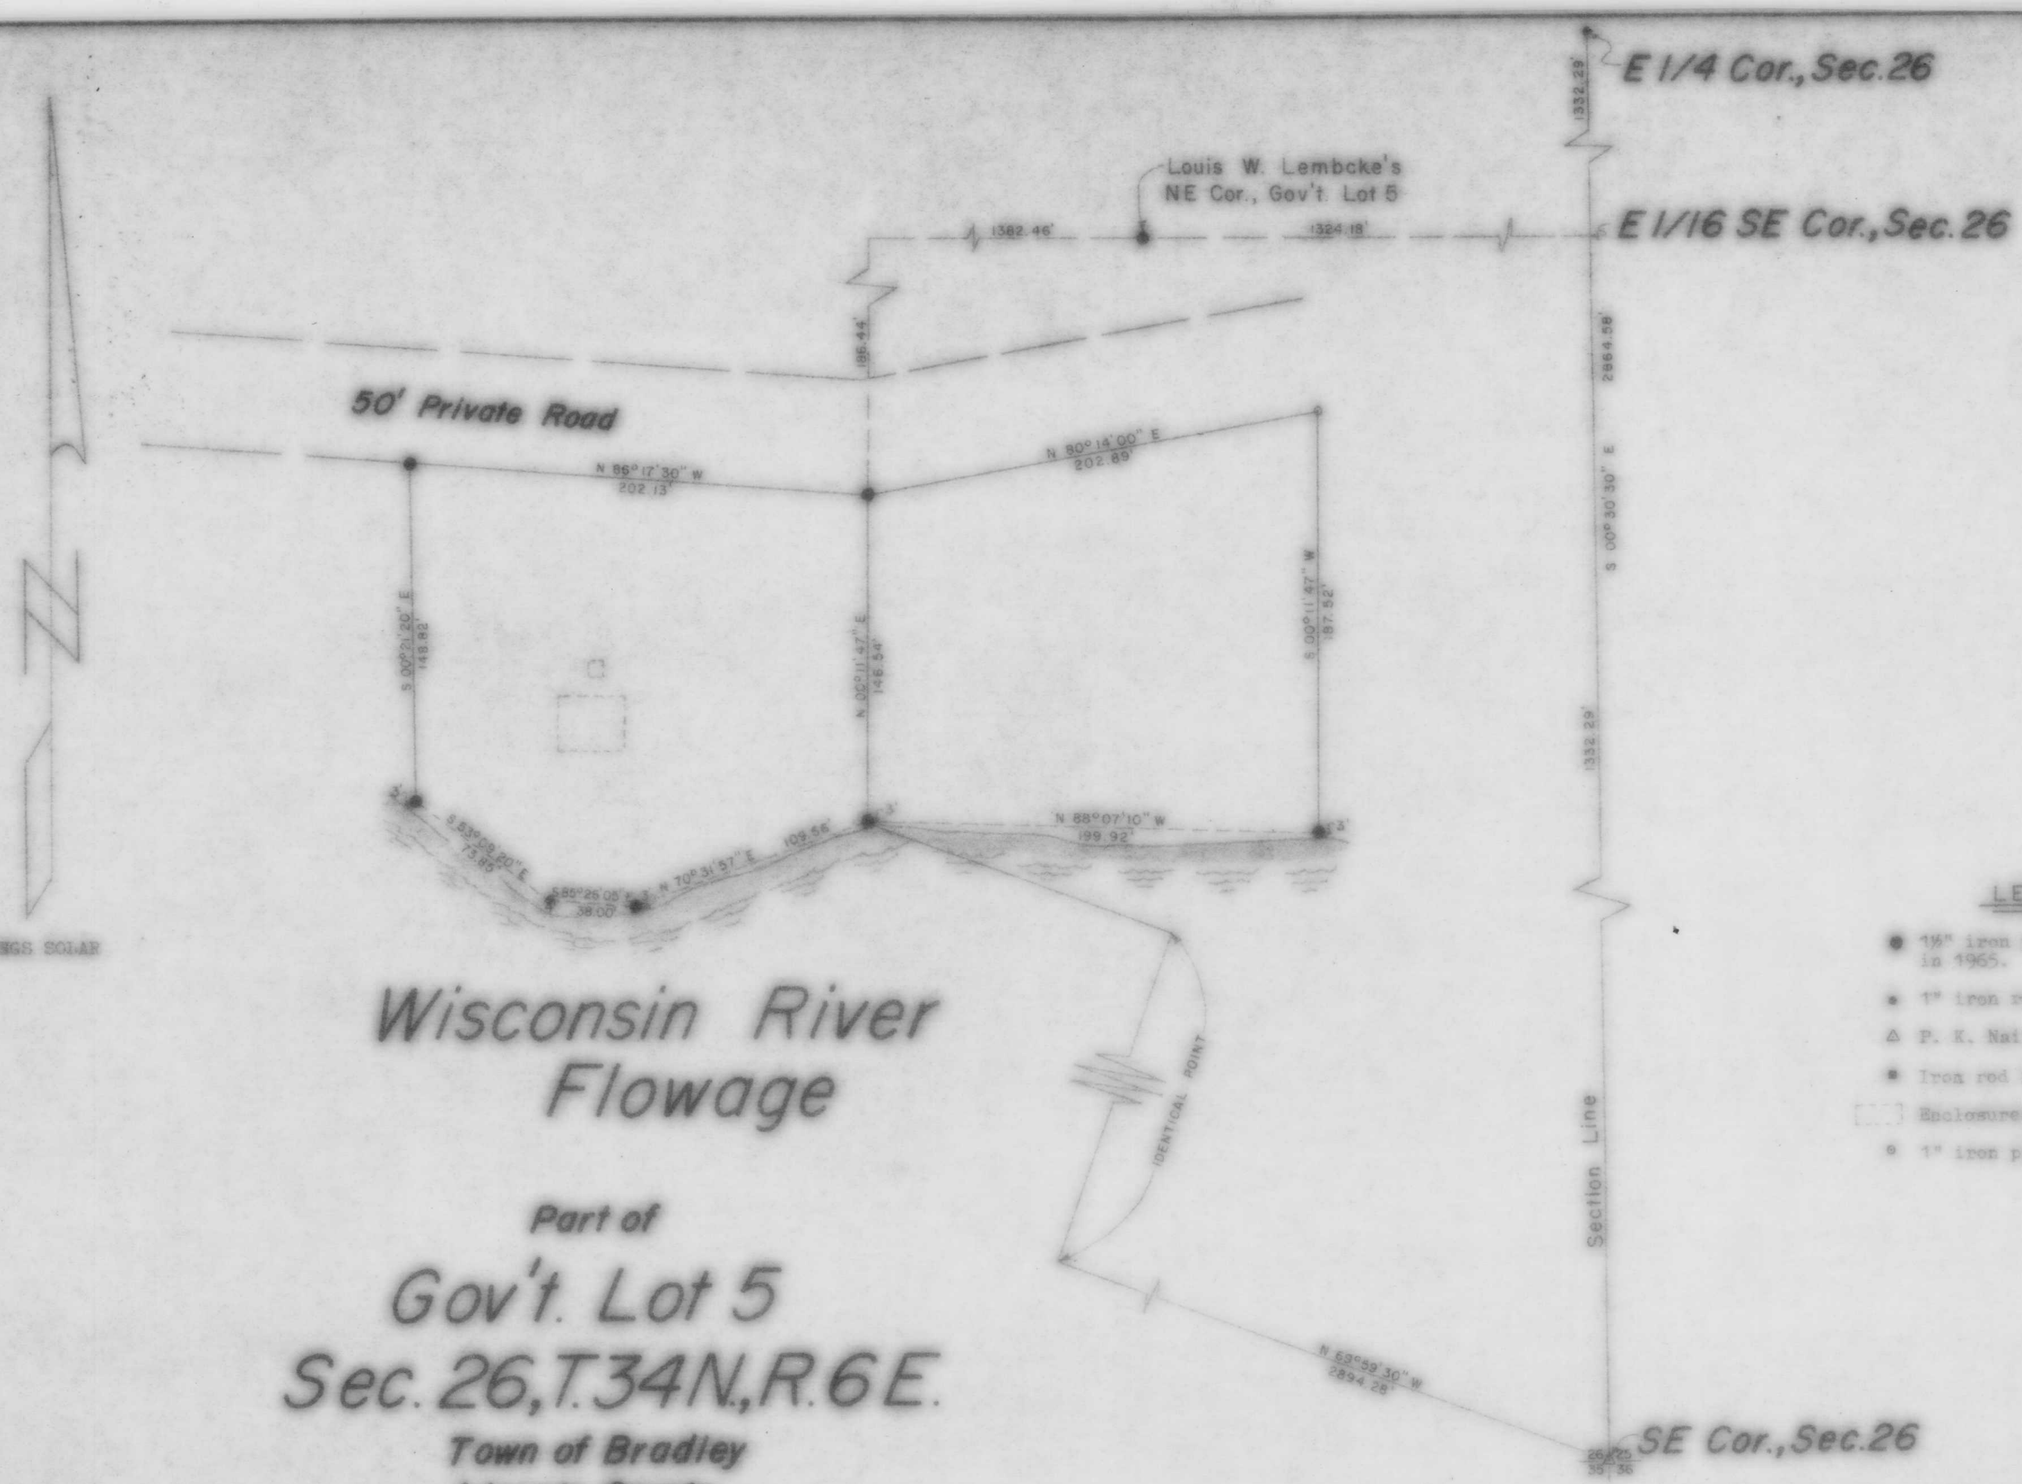

LEGEND

- ● 1½" iron pipe set by Louis W. Lembcke in 1965.
- ● 1" iron rod found in place.
- △ P. K. Nail found in place.
- ■ Iron rod found in place.
- [ ] Enclosures denote buildings.
- ○ 1" iron pipe set this survey.

Wisconsin River Flowage

Part of

Gov't. Lot 5
Sec. 26, T. 34 N., R. 6 E.

Town of Bradley
Lincoln, County
Wisc.

RECEIVED AT LINCOLN COUNTY COURTHOUSE THIS 28 DAY OF Feb 1978.
Pat Rusk
TAX DESCRIPTION OFFICE

TIMBERLAND SURVEYORS — TOMAHAWK WIS.

WISCONSIN — Lustin J. Schmidt — LAND SURVEYOR

SURVEY FOR
Jim Pagenkopf
Route I
Tomahawk, Wisc. 54487

DATE 13 DEC 77	DWN. BY L.J.S.	SCALE 1" = 50'
REVISED 29 DEC 77	BY L.J.S.	DWG. NO. 243
REVISED	BY	