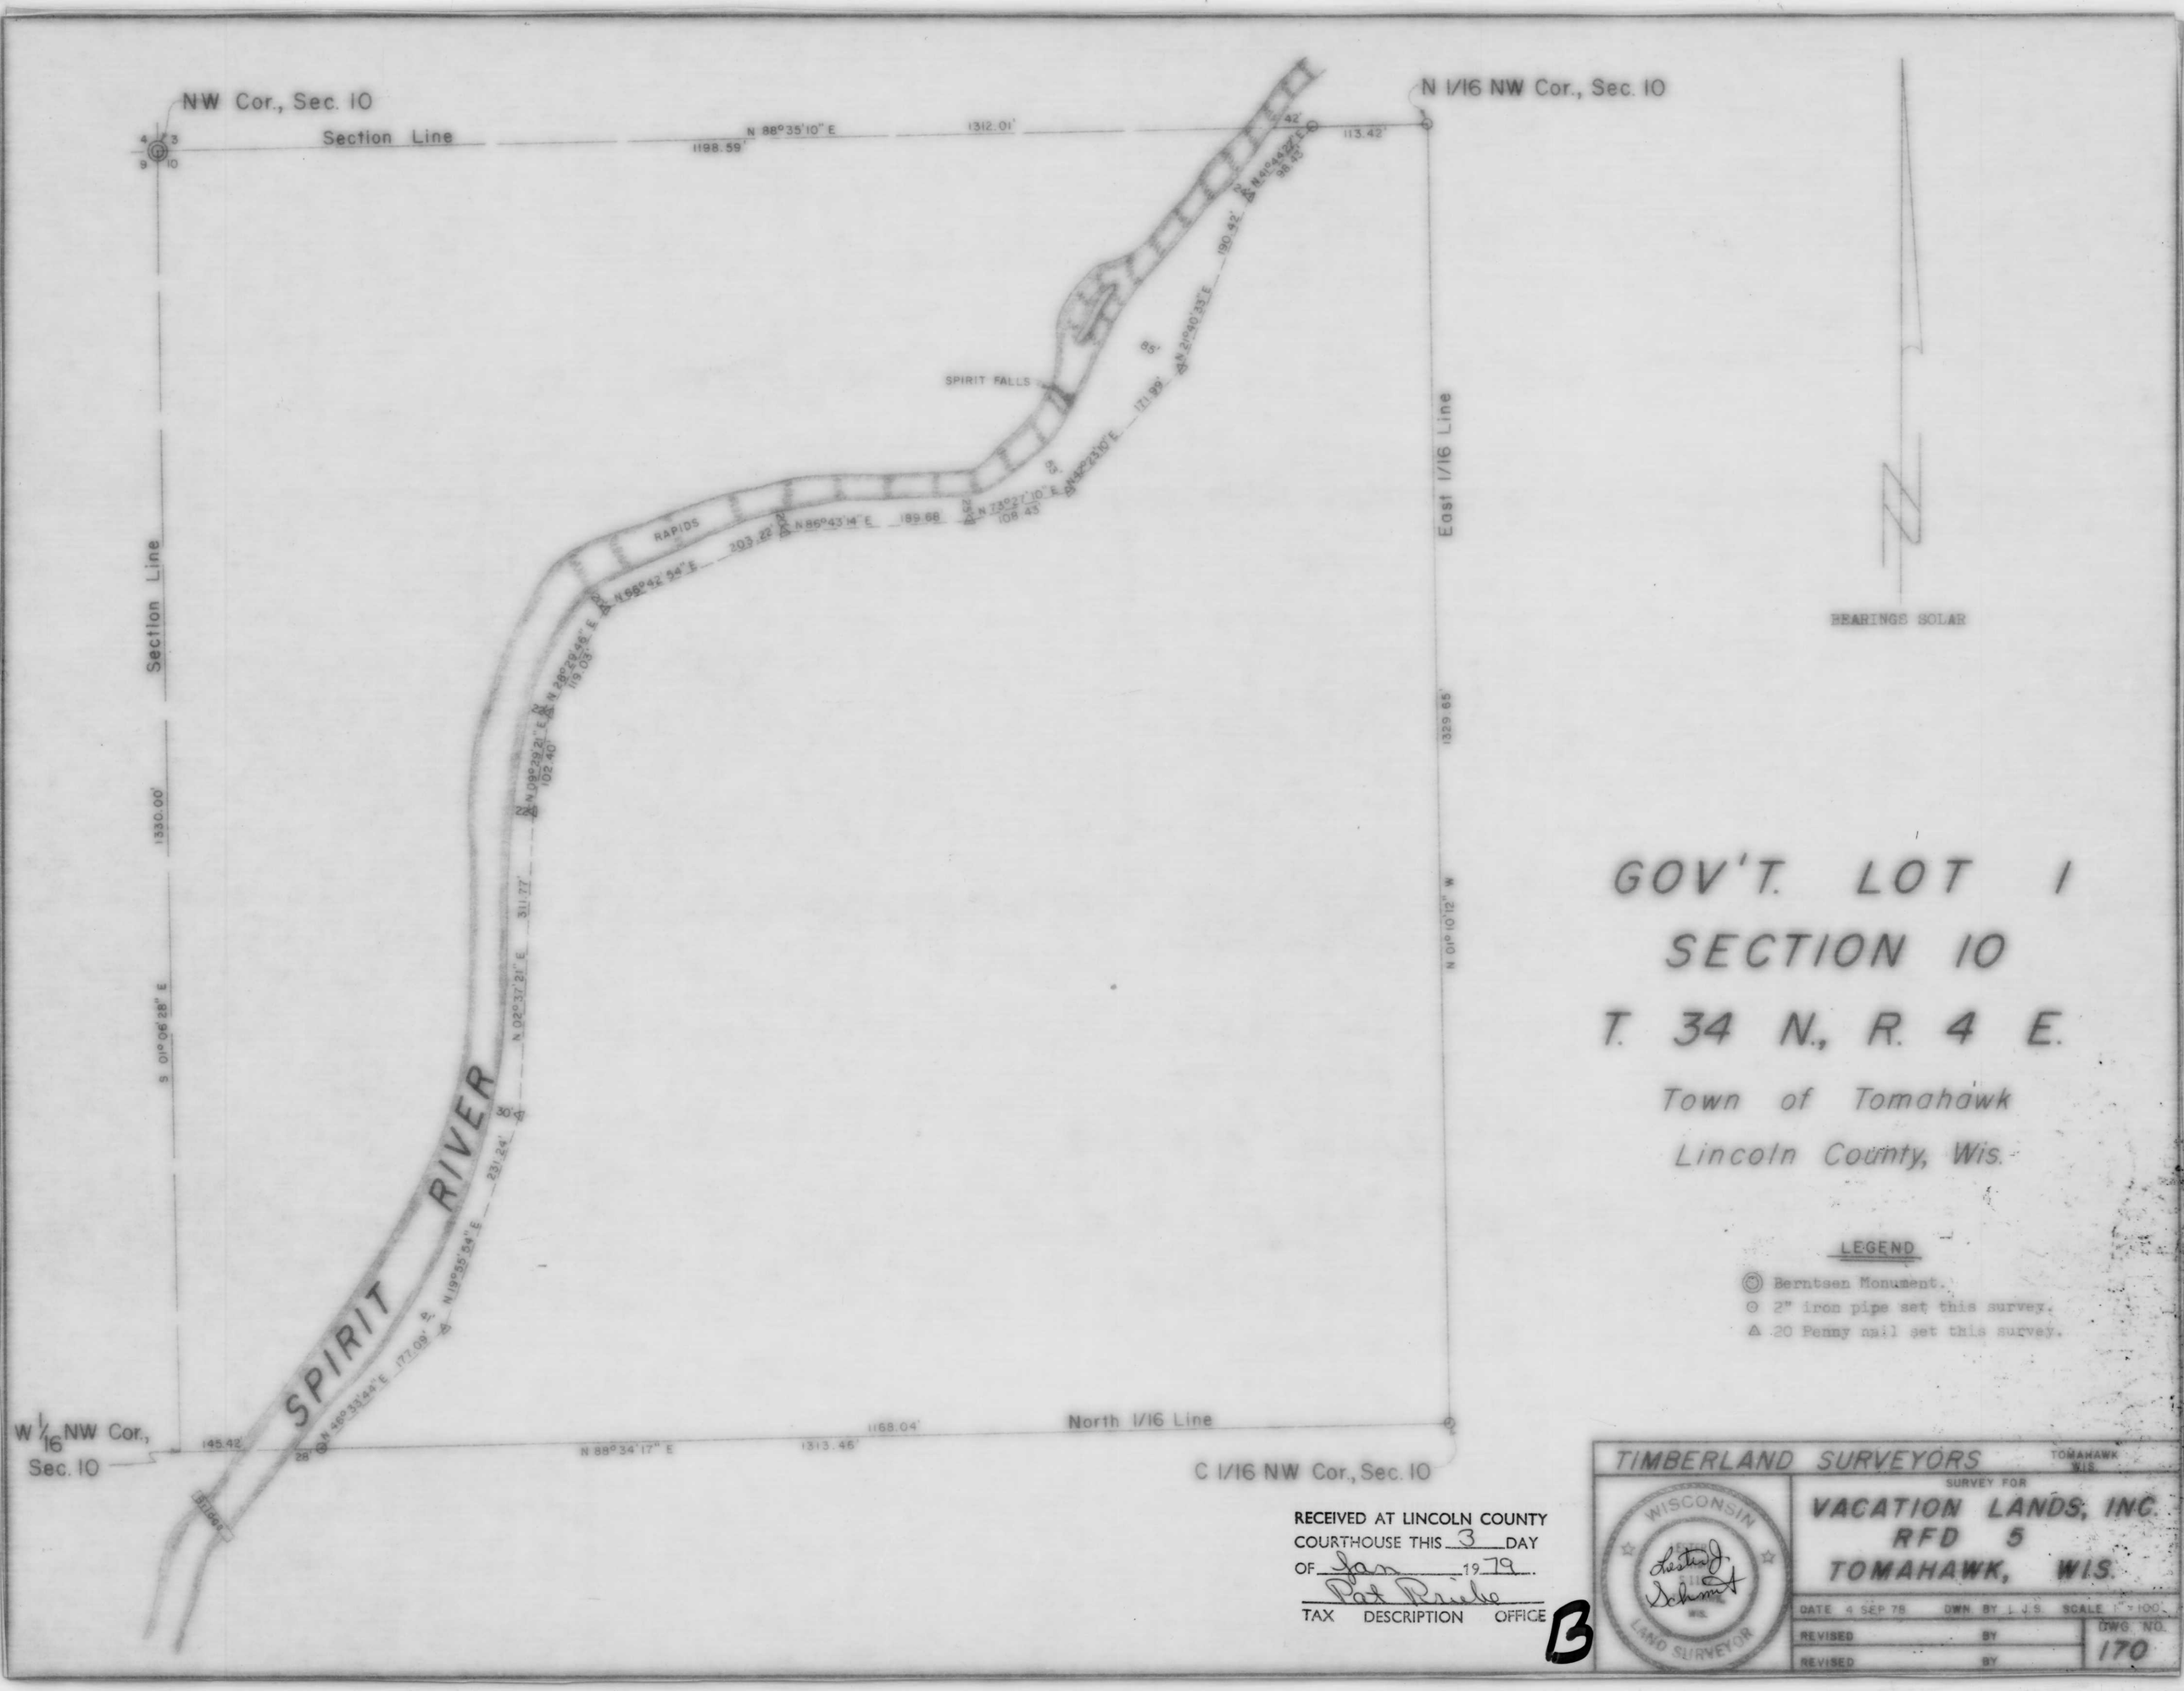
NW Cor., Sec. 10
Section Line
N 88°35'10" E
1312.01'
1198.59'
N 1/16 NW Cor., Sec. 10
113.42'
SPIRIT FALLS
RAPIDS
N 86°43'14" E
189.68
203.22'
N 73°27'10" E
108.43'
N 42°23'10" E
171.99'
N 21°40'33" E
190.42'
N 41°44'22" E
98.43'
N 66°42'54" E
N 28°29'46" E
119.03'
N 09°29'21" E
102.40'
N 02°37'21" E
311.77'
N 19°55'54" E
231.24'
N 46°33'44" E
177.09'
SPIRIT RIVER
Section Line
1330.00'
S 01°06'28" E
East 1/16 Line
1329.65'
N 01°10'12" W
W 1/16 NW Cor., Sec. 10
145.42'
N 88°34'17" E
1313.46'
1168.04'
North 1/16 Line
C 1/16 NW Cor., Sec. 10
BEARINGS SOLAR
GOV'T. LOT 1
SECTION 10
T. 34 N., R. 4 E.
Town of Tomahawk
Lincoln County, Wis.
LEGEND
Berntsen Monument.
2" iron pipe set this survey.
20 Penny nail set this survey.
RECEIVED AT LINCOLN COUNTY
COURTHOUSE THIS 3 DAY
OF Jan 1979.
Pat Riebe
TAX DESCRIPTION OFFICE
B
TIMBERLAND SURVEYORS
TOMAHAWK WIS.
SURVEY FOR
VACATION LANDS, INC.
RFD 5
TOMAHAWK, WIS.
WISCONSIN
LAND SURVEYOR
DATE 4 SEP 78
DWN. BY L.J.S.
SCALE 1" = 100'
REVISED BY
REVISED BY
DWG. NO. 170