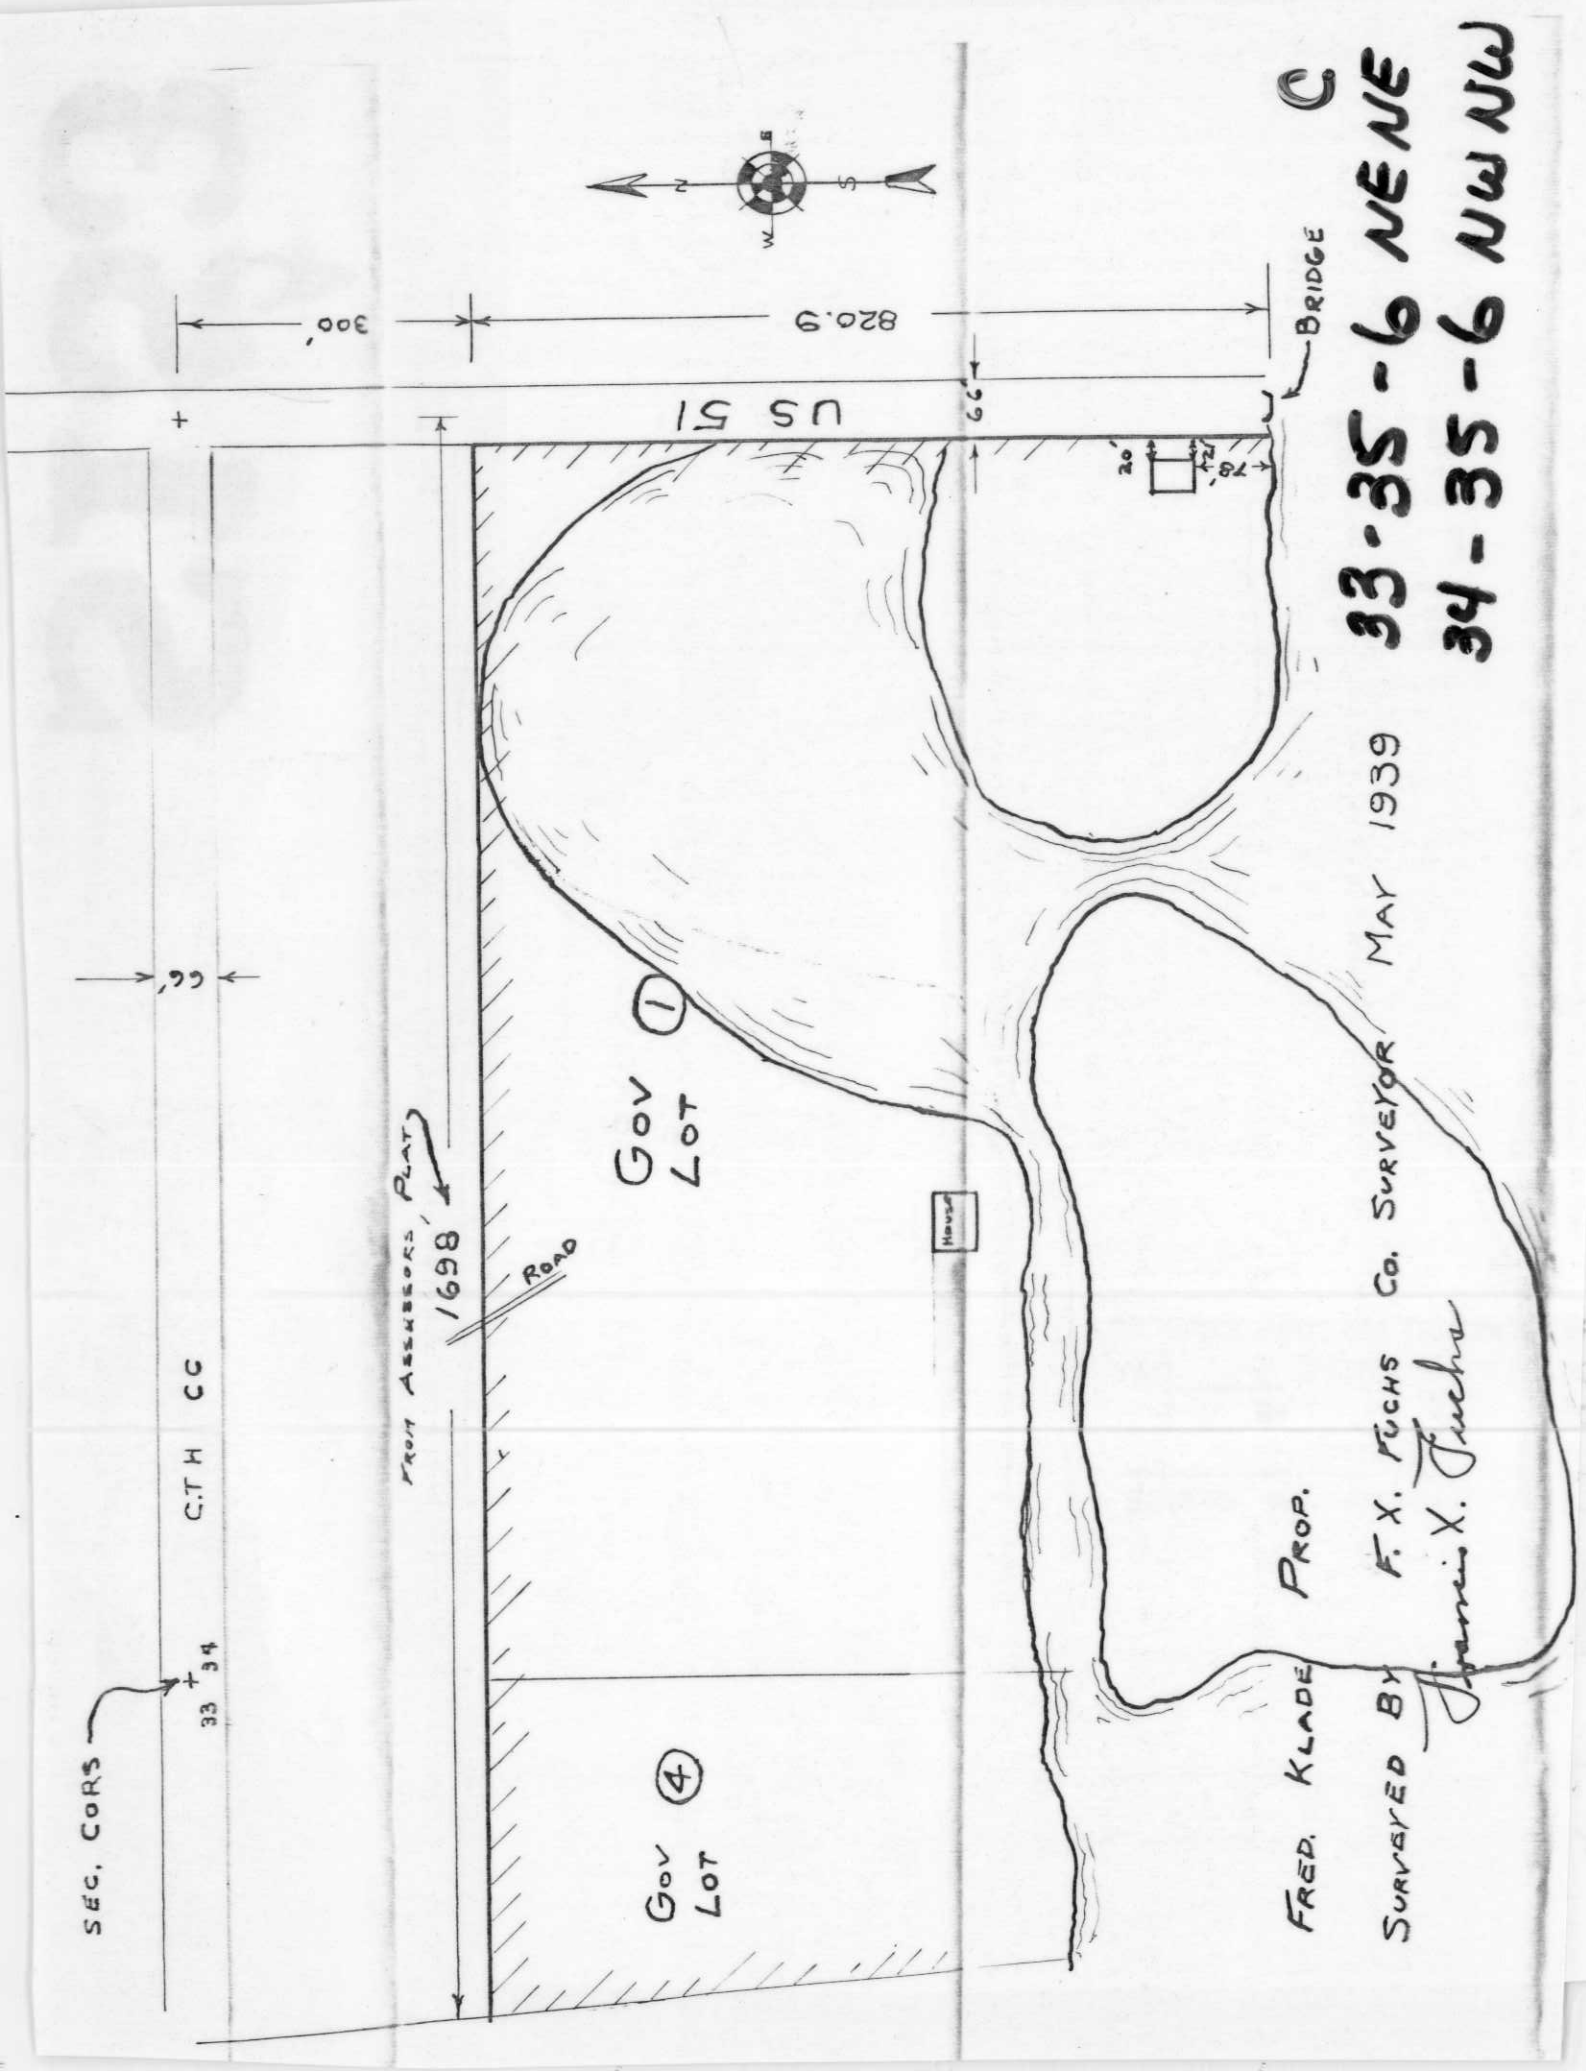
33-35-6 NE NE
34-35-6 NW NW
C
US 51
820.9
300'
BRIDGE
Gov Lot 1
Gov Lot 4
FROM ASSESSORS PLAT
1698
ROAD
C.T.H. CC
SEC. CORS
33 34
PROP.
FRED. KLADE
SURVEYED BY F. X. FUCHS Co. SURVEYOR MAY 1939
Francis X. Fuchs

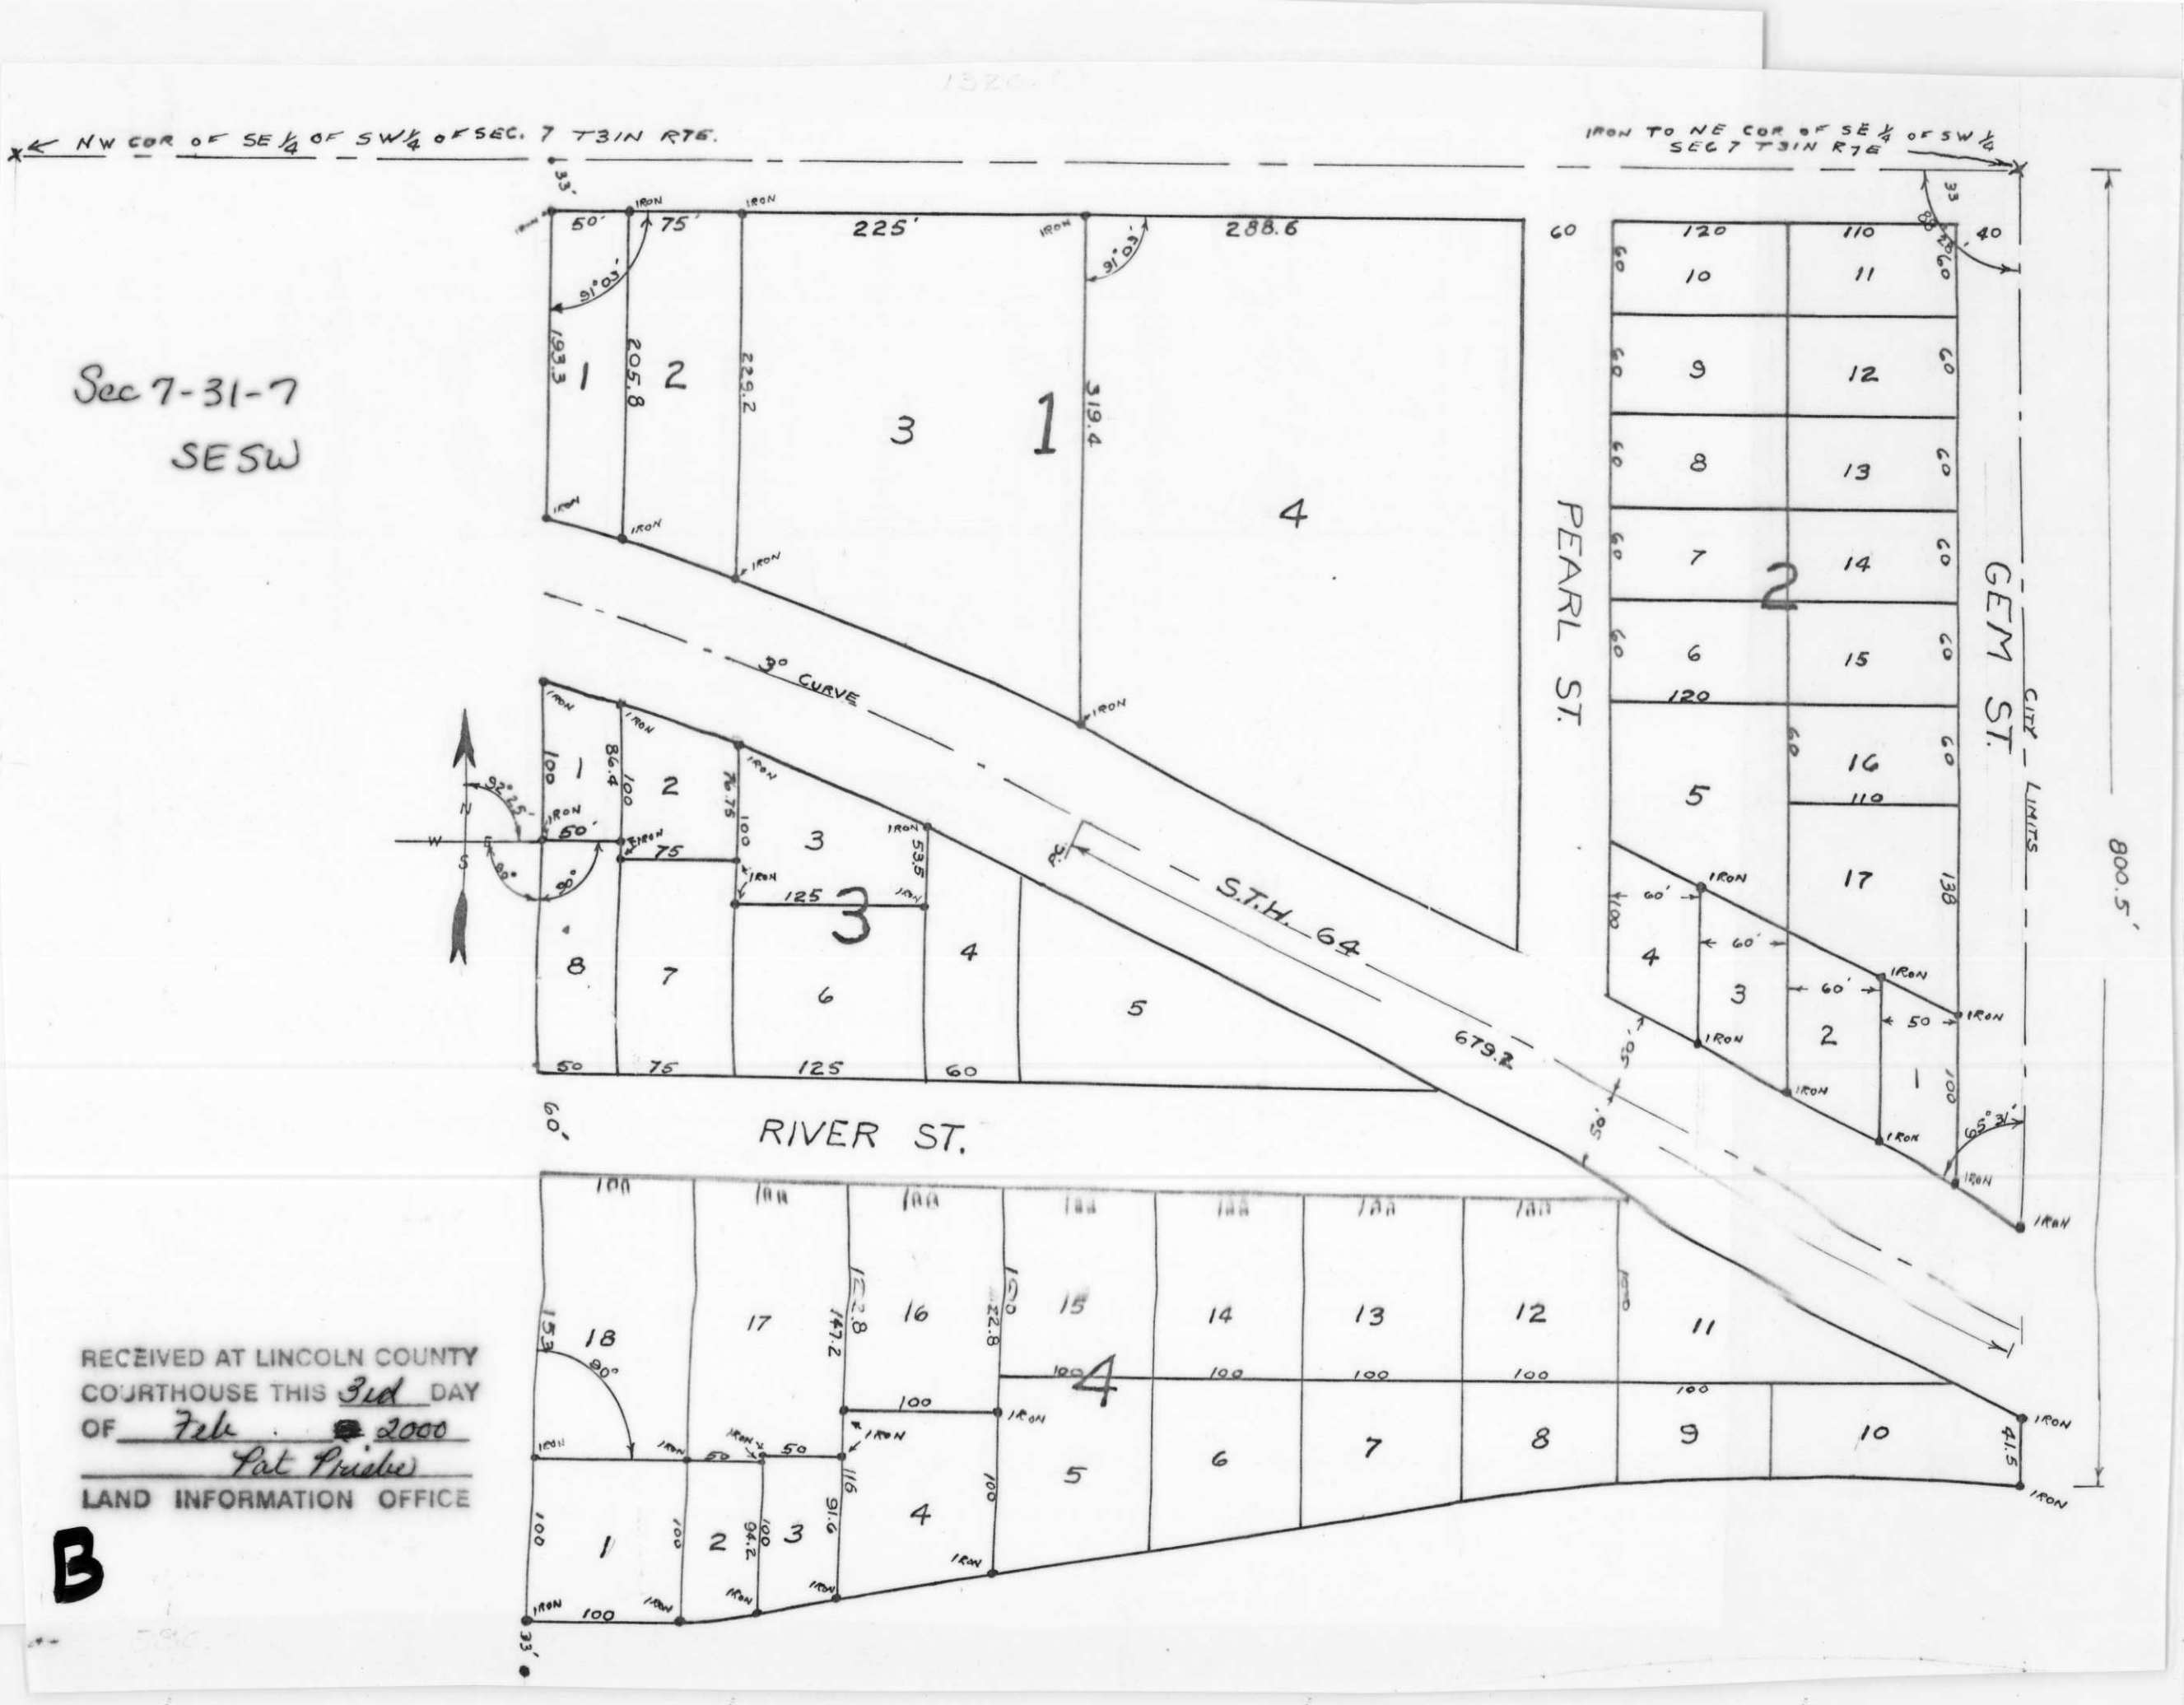
NW COR OF SE¼ OF SW¼ OF SEC. 7 T31N R7E.
IRON TO NE COR OF SE¼ OF SW¼ SEC 7 T31N R7E
Sec 7-31-7
SESW
PEARL ST.
GEM ST.
CITY LIMITS
30° CURVE
S.T.H. 64
679.2
RIVER ST.
800.5'
225'
288.6
319.4
229.2
205.8
193.3
86.4
538
147.2
122.8
RECEIVED AT LINCOLN COUNTY COURTHOUSE THIS 3rd DAY OF Feb. 2000
Pat Priebe
LAND INFORMATION OFFICE
B