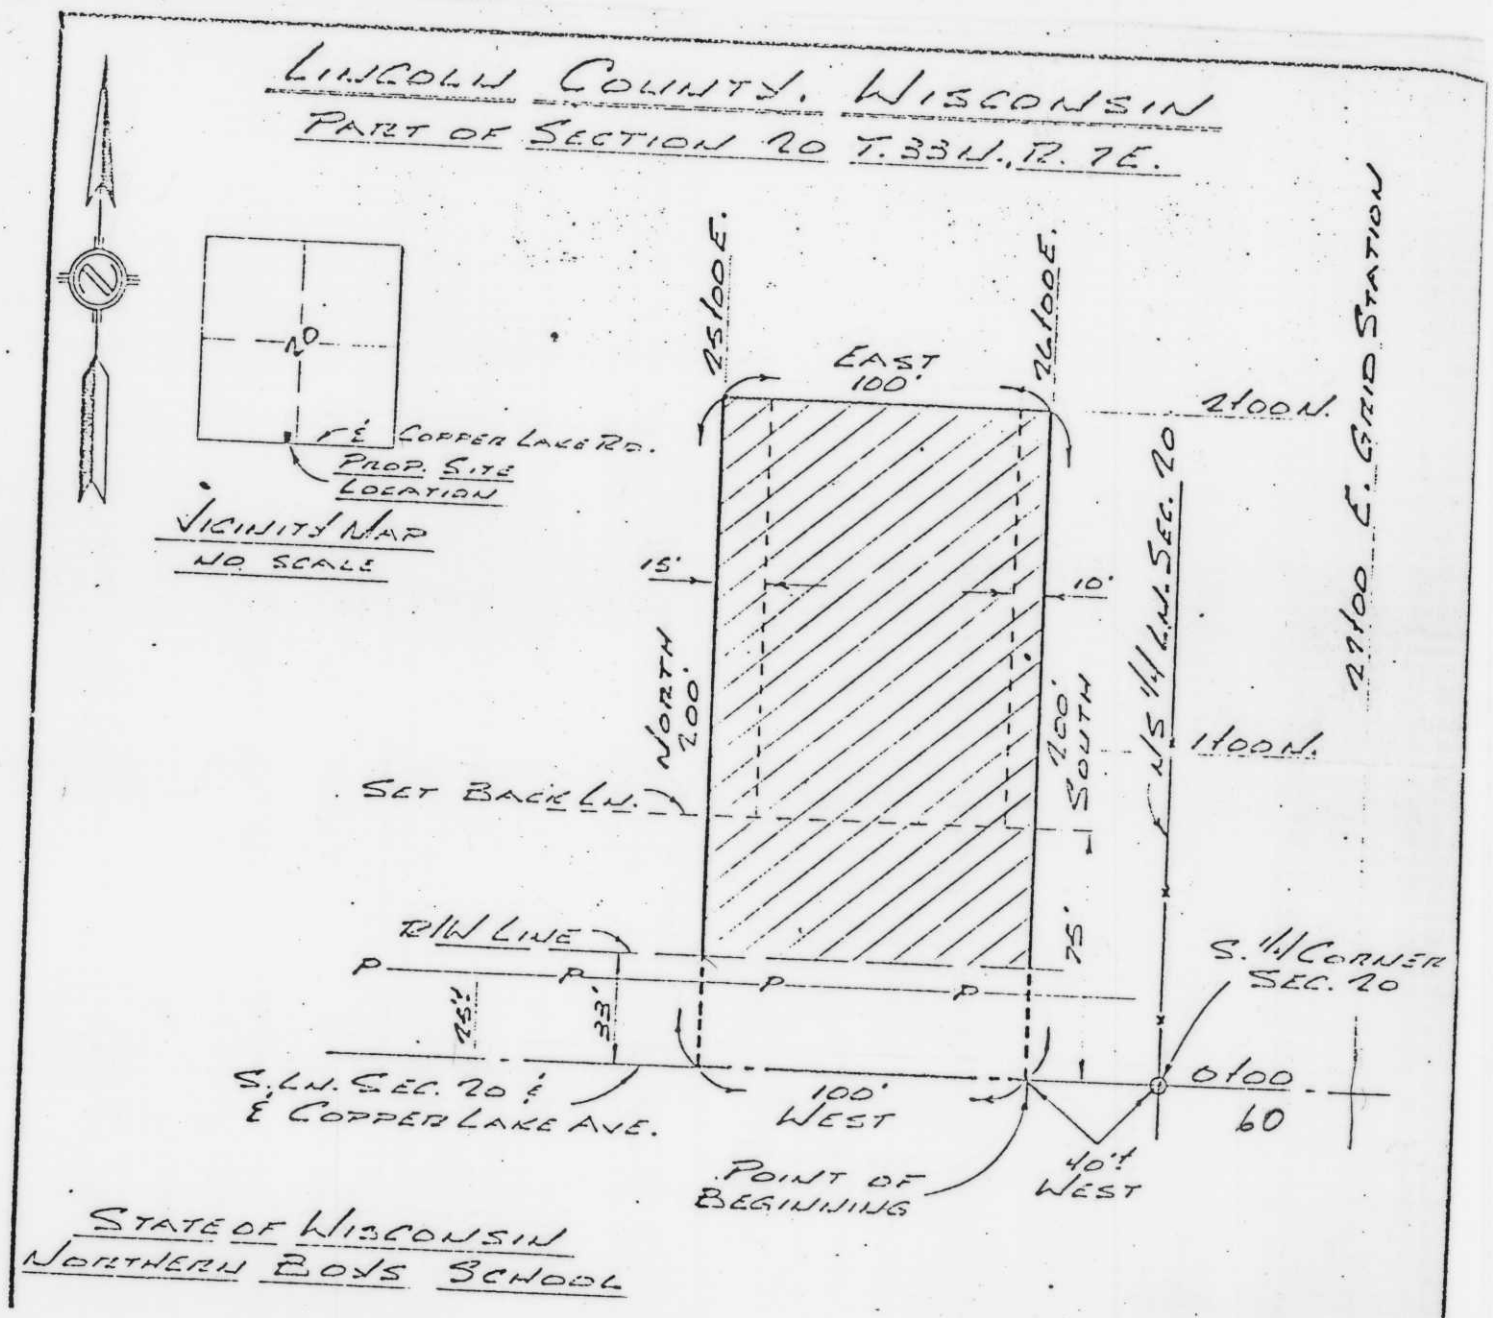

~~Option~~ Description
~~Proposed~~ Northern Boys School
Meter Station Site

A parcel of land, 100 ft. by 200 ft., situated in (part) the SE¼ of the SW¼ of Section 20, T.33N, R.7E., Lincoln County, Wisconsin; being more particularly described as follows:

Beginning at a point on the South line of Section 20, T.33N., R.7E., Lincoln County, Wisconsin, distant approximately 40 ft. West of the S¼ corner of said Section 20 (also being the intersection of the grid Stations of 0 + 00' & 26 + 00E); thence proceed West 100 ft.; thence North 200 ft.; thence East 100 ft.; thence South 200 ft. to the Point of Beginning, containing 0.4 acre of land, more or less, subject to existing easements of record.
(the south 33.0' of which is Copper Lake Rd right of way)

JAN 8 1969

SCALE 1" = 60'		PROP. NORTHERN BOYS SCHOOL METER STATION SITE LINCOLN COUNTY WISCONSIN	MICHIGAN WISCONSIN PIPE LINE CO. DETROIT, MICHIGAN
DRAWN G.C.	DATE 12-30-68		
CHECKED	DATE 1-3-69		
APPROV	DATE 1.6.69		DWG. NO. PL-212-09-1 A

RECEIVED AT LINCOLN COUNTY COURTHOUSE THIS 25th DAY OF Feb. 2000
Pat Priebe
LAND INFORMATION OFFICE

B