RIVER BEND MEADOWS III

PART OF THE
SW 1/4 OF THE SE 1/4
OF
SECTION 30,
TOWNSHIP 32 NORTH,
RANGE 6 EAST,
TOWN OF MERRILL,
LINCOLN COUNTY,
WISCONSIN

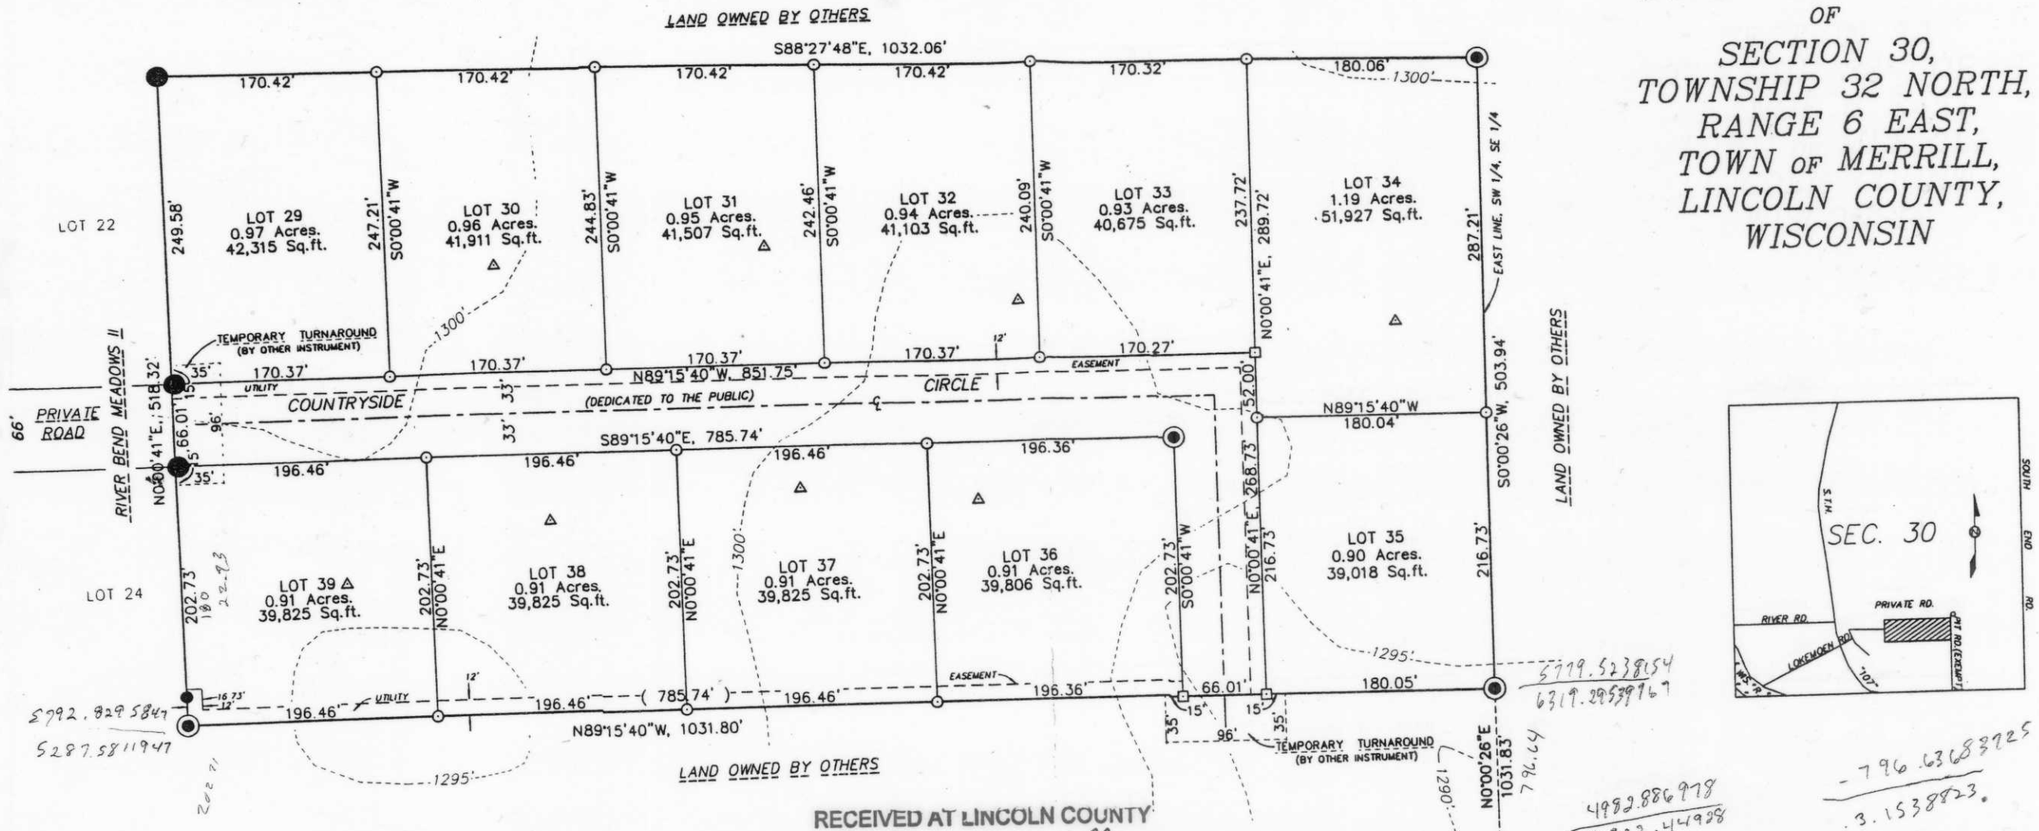

RECEIVED AT LINCOLN COUNTY
COURTHOUSE THIS 23RD DAY
OF July 2002
Tony Dalton
LAND INFORMATION OFFICE

LEGEND:

- ● FOUND IN PLACE, 1"(I.D.), 1-1/4"(O.D.) IRON PIPE
- ● FOUND IN PLACE, 2"(I.D.), 2-1/4"(O.D.) IRON PIPE
- ⊙ SET (1"(I.D.), 1-1/4"(O.D.)) x 24" IRON PIPE WEIGHING 1.68 LBS/ LIN. FT.
- ◉ SET (2"(I.D.), 2-1/4" (O.D.)) x 30" IRON PIPE WEIGHING 3.65 LBS./ LIN. FT.
- ⊡ SET 1-1/4" (O.D.) x 30" IRON ROD WEIGHING 4.17 LBS/LIN. FT.
- △ SOIL BORINGS

BEARINGS ASSUMED, BASED ON THE SOUTH LINE OF THE SE 1/4 WHICH BEARS, N89°15'31"W.

SCALE IN FEET
0 30 60 120
1"= 60'

N

There are no objections to this plat with respect to Secs. 236.15, 236.16, 236.20 and 236.21 (1) and (2), Wis. Stats.
Certified November 19th, 2001
Department of Administration

Prepared by:
LINCOLN LAND SURVEY
1406 East 7th St.
Merrill, Wi. 54452

William W. Nutter
William W. Nutter, R.L.S.
S-2299
10-25-2001

WISCONSIN
WILLIAM W. NUTTER
MERRILL, WIS.
LAND SURVEYOR

S1774