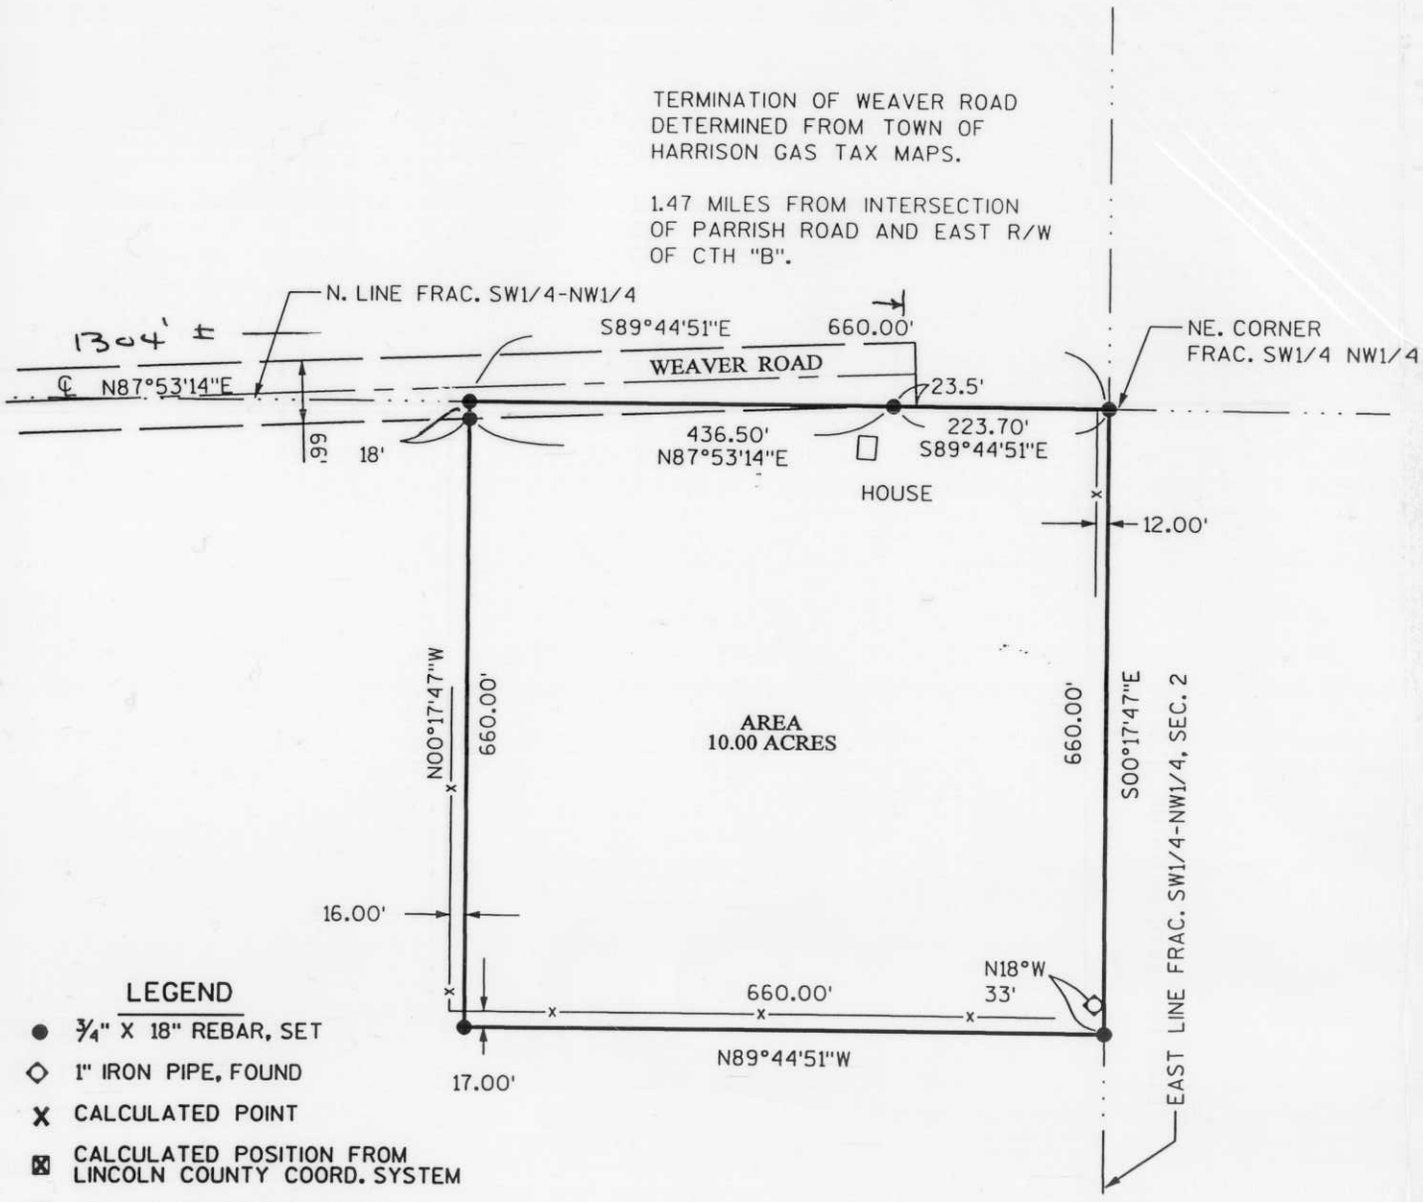

RECEIVED BY LINCOLN COUNTY
SURVEYOR THIS 17 TH DAY
OF May 20 04
Tony Dallman
COUNTY SURVEYOR

Sec 2-34-8

WISCONSIN
EUGENE C.
UTTECH
S-1451
RHINELANDER,
WI
LAND SURVEYOR

Eugene C. Uttech
1.5.04

S197A

PLAT OF SURVEY

OWNER

ROGER A. COOK &
PATRICIA E. COOK

MSA PROFESSIONAL SERVICES

TRANSPORTATION • MUNICIPAL
DEVELOPMENT • ENVIRONMENTAL

1835 N. Stevens St. Rhinelander, WI 54501
715-362-3244 1-800-844-7854 Fax: 715-362-4116
© MSA PROFESSIONAL SERVICES

F.B.	PROJECT		
DRAWN BY SJO	DATE 12-09-2003	SHEET 2 of 3	
CHECKED BY ECU	SCALE 1"=400'	FILE NO. 980506-2	