PLAT OF SURVEY

OF

THE NORTH ½ OF THE SOUTHWEST ¼ OF THE SOUTHWEST ¼ OF THE SOUTHEAST ¼ OF SECTION 35, TOWNSHIP 33 NORTH, RANGE 5 EAST, TOWN OF HARDING, LINCOLN COUNTY, WISCONSIN.

I, David J. Goslin, Registered Land Surveyor hereby certify that I have surveyed and mapped by the order of Tony Skrzypchak and that this map is a true and correct representation of the land surveyed to the best of my knowledge and belief. That I have complied with the provisions of Chapter AE-7 of the Wisconsin Administrative Code.

Prepared by:
Wisconsin Valley Surveyors
P. O. Box 1142
222 N 7th Avenue
Wausau, WI 54402
715-845-8146

WISCONSIN
DAVID J. GOSLIN S-2280 WAUSAU, WI
LAND SURVEYOR

David J. Goslin RLS No. 2280
February 7, 2007

SCALE: 1" = 100'
0 50' 100'

LEGEND

- ■ EXISTING 6" x 6" GRANITE MONUMENT
- ○ SET ¾" X 24" RE-BAR WEIGHING 1.50 LBS PER LINEAL FOOT

BEARINGS REFERENCED TO THE NORTH-SOUTH ¼ LINE OF SECTION 35, T33N, R5E, ASSUMED BEARING OF N1°35'17"E.

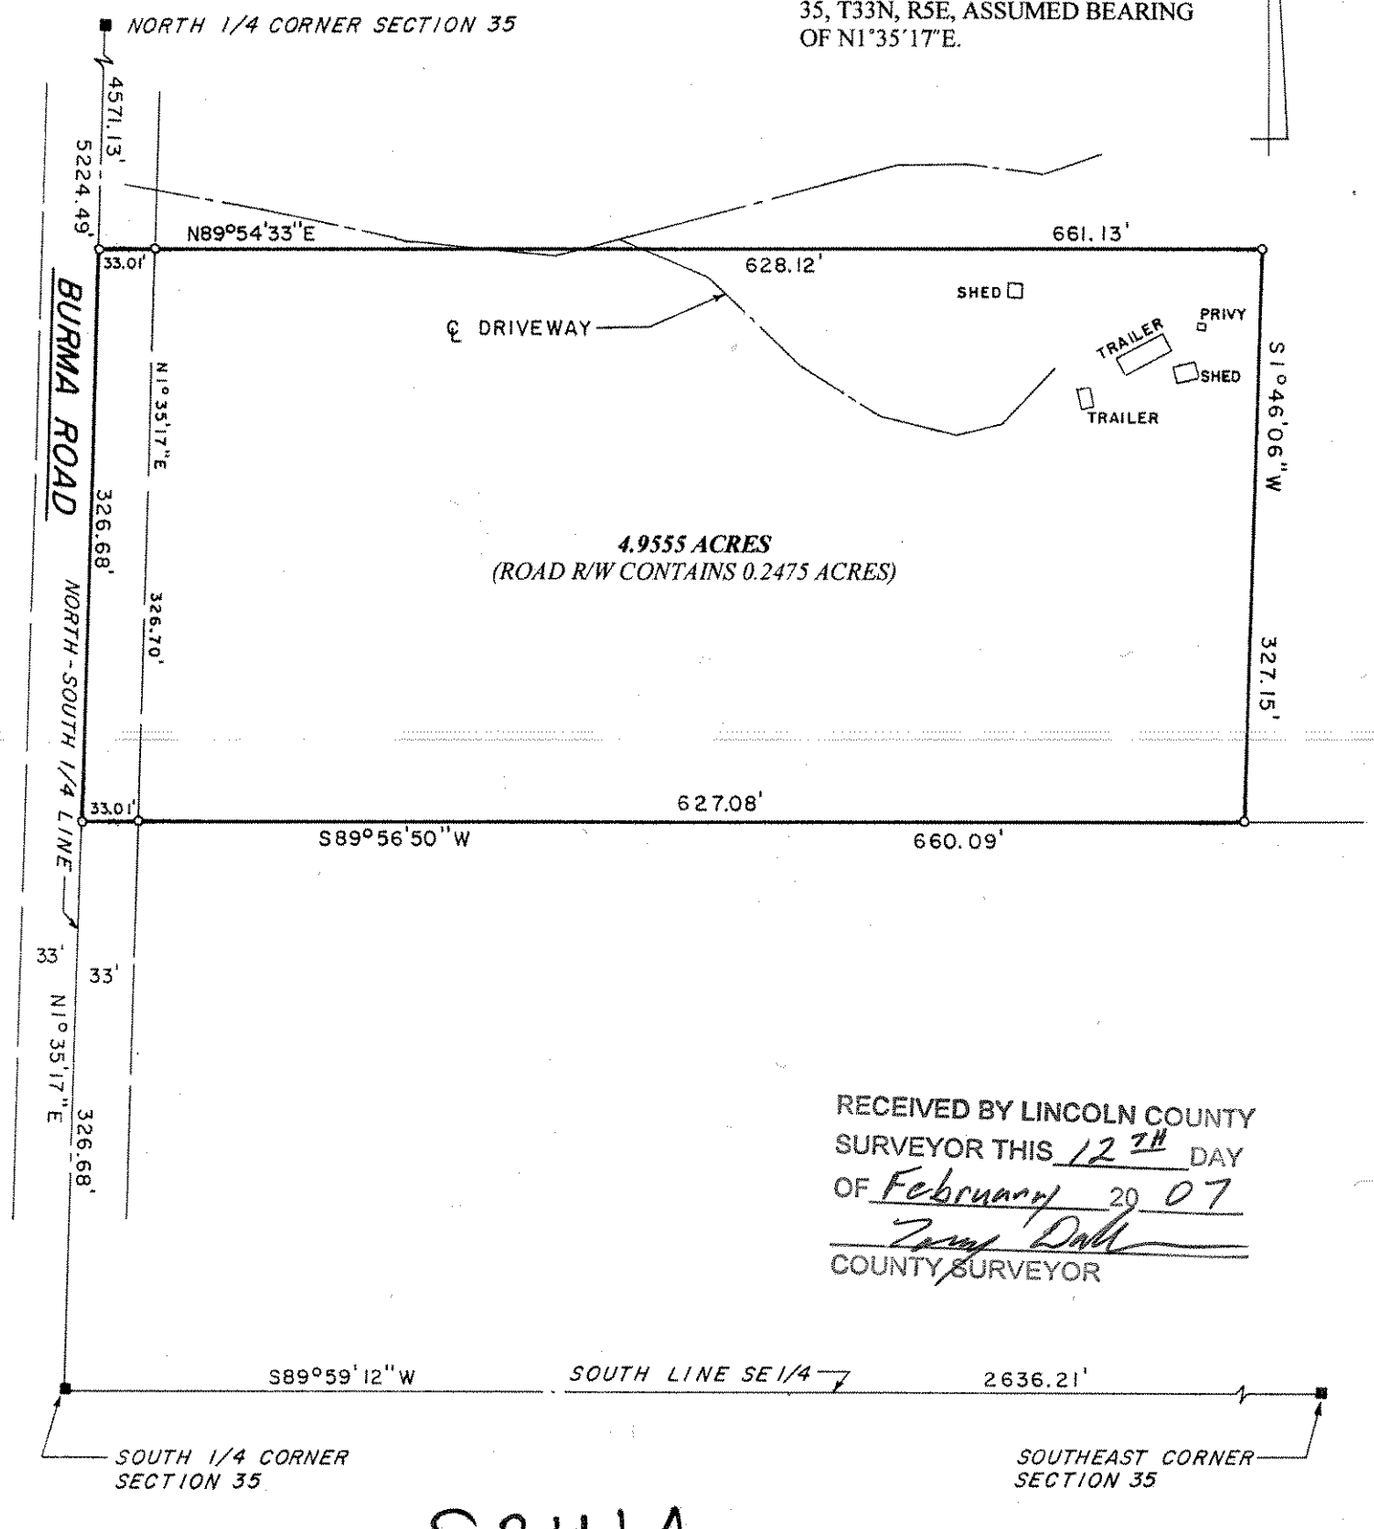

RECEIVED BY LINCOLN COUNTY SURVEYOR THIS 12TH DAY OF February 20 07

COUNTY SURVEYOR

S241A