SURVEY OF LOT 8, BLOCK 2, TOMAHAWK LAND CO.'S 2ND ADDITION TO THE CITY OF TOMAHAWK, LOCATED IN SECTION 3, T34N, R06E, LINCOLN COUNTY, WISCONSIN

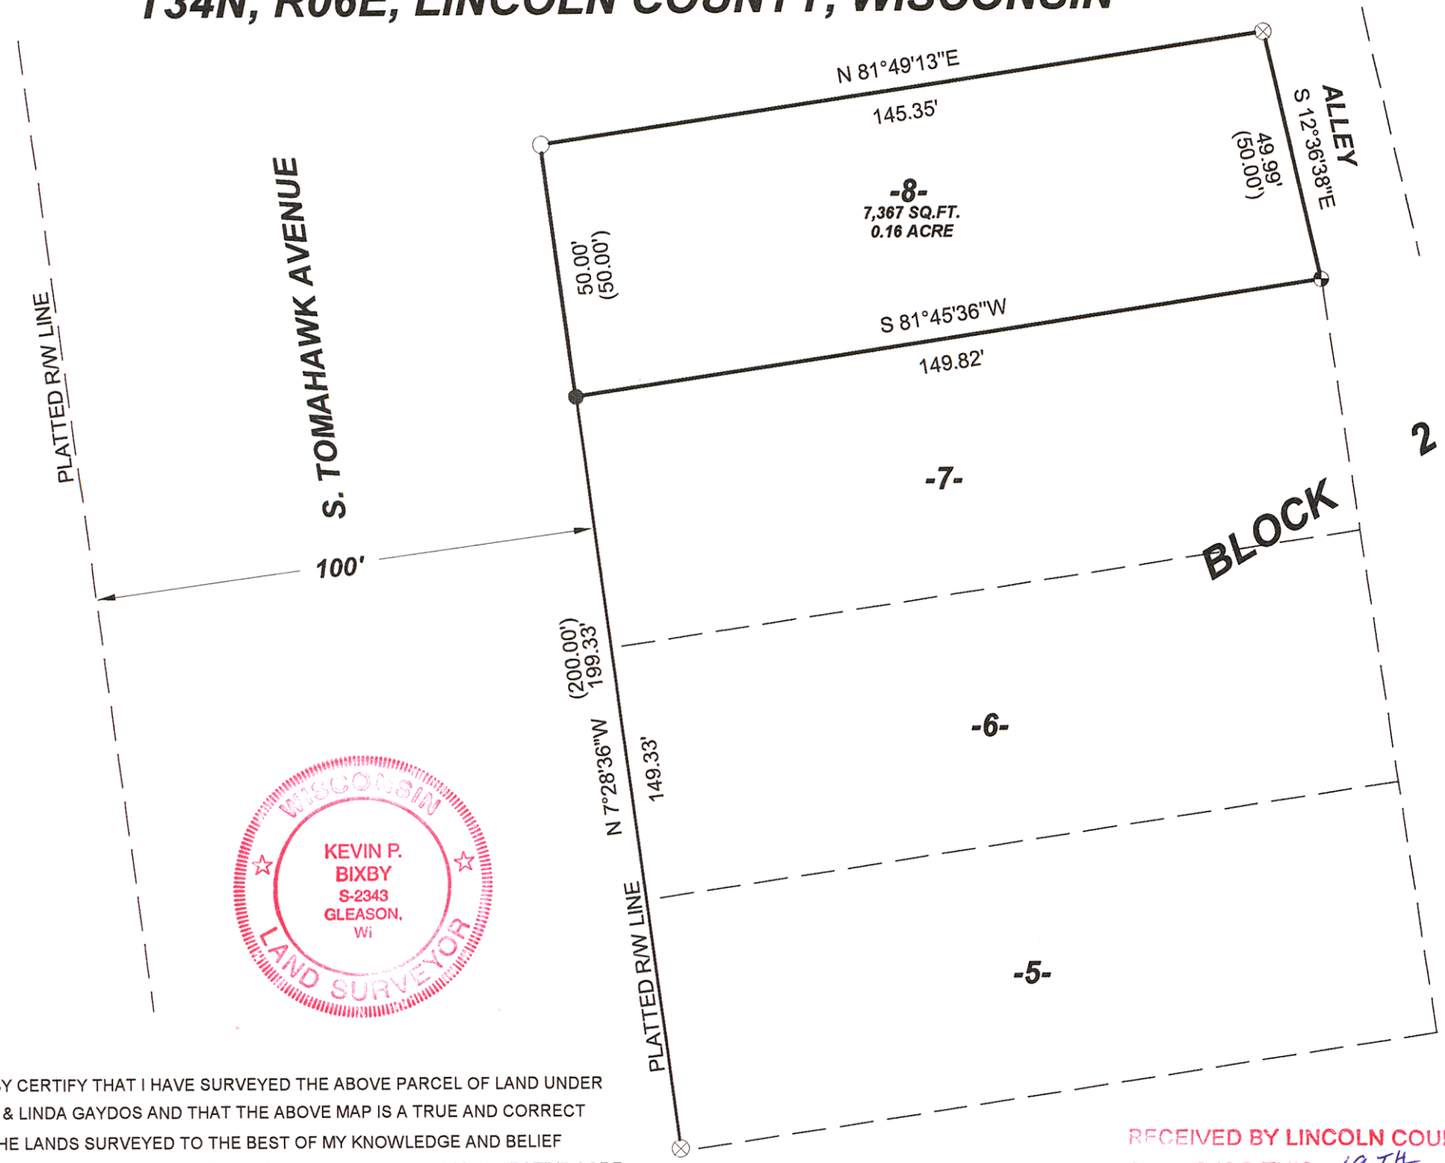

BEARINGS REFERENCED TO THE WEST LINE BLOCK 2, TOMAHAWK LAND CO.'S 2ND ADD. TO THE CITY OF TOMAHAWK, ASSUMED TO BEAR N07°28'36"W.

LEGEND

- EXISTING 1 1/4" IRON PIPE
- EXISTING 1 1/2" IRON PIPE
- EXISTING 1" IRON PIPE
- SET 3/4" X 12" IRON PIPE
- ( ) PLATTED DIMENSION

SCALE: 1" =30'

0 15' 30' 60'

WISCONSIN KEVIN P. BIXBY S-2343 GLEASON, Wi LAND SURVEYOR

I, KEVIN P. BIXBY, HEREBY CERTIFY THAT I HAVE SURVEYED THE ABOVE PARCEL OF LAND UNDER THE DIRECTION OF KEN & LINDA GAYDOS AND THAT THE ABOVE MAP IS A TRUE AND CORRECT REPRESENTATION OF THE LANDS SURVEYED TO THE BEST OF MY KNOWLEDGE AND BELIEF THAT I HAVE COMPLIED WITH THE PROVISIONS OF AE 7 OF THE WISCONSIN ADMINISTRATIVE CODE.

Kevin P. Bixby — 10/09/08

KEVIN P. BIXBY R.L.S. 2343 — DATE

RECEIVED BY LINCOLN COUNTY SURVEYOR THIS 19TH DAY OF November 20 08

Tony Dahl

COUNTY SURVEYOR

DWG. NO.	BIXBY LAND SURVEYING, INC.
0453	P.O. BOX 1532, RHINELANDER, WI. 54501 PHONE NUMBER: 715-362-LAND

SURVEY FOR

KENNETH & LINDA GAYDOS

TOMAHAWK, WI.

SCALE: 1" =30' DATE: 10/06/08 DWN. BY: K.B.

S2 88B