Joseph S. Kroeninger
Wisconsin Registered Land Surveyor
5402 S. 114th St., Hales Corners, WI 53130
Phone (414) 425-5402

PLAT OF SURVEY

Date: November 6, 1980 Plat No. 80-015
Sheet 1 of 2

Property at C.T.H. "E", ¼ Mile South of Conservation Drive, Town of Harding Lincoln County, Wi.

Owner Joseph S. & Alfrieda M. Kroeninger

Prepared for Owner

LEGAL DESCRIPTION: The South One-Half (½) of the Northeast One-Quarter (¼) of Section Five (5), Township Thirty-Two North (T32N), Range Five East (R5E), in the Town of Harding, Lincoln County, Wisconsin.
Vol. 333, Page 202, Document #243589 of Deeds, Recorded December 28, 1976
Lincoln County Courthouse, Merrill, Wisconsin, Register of Deeds

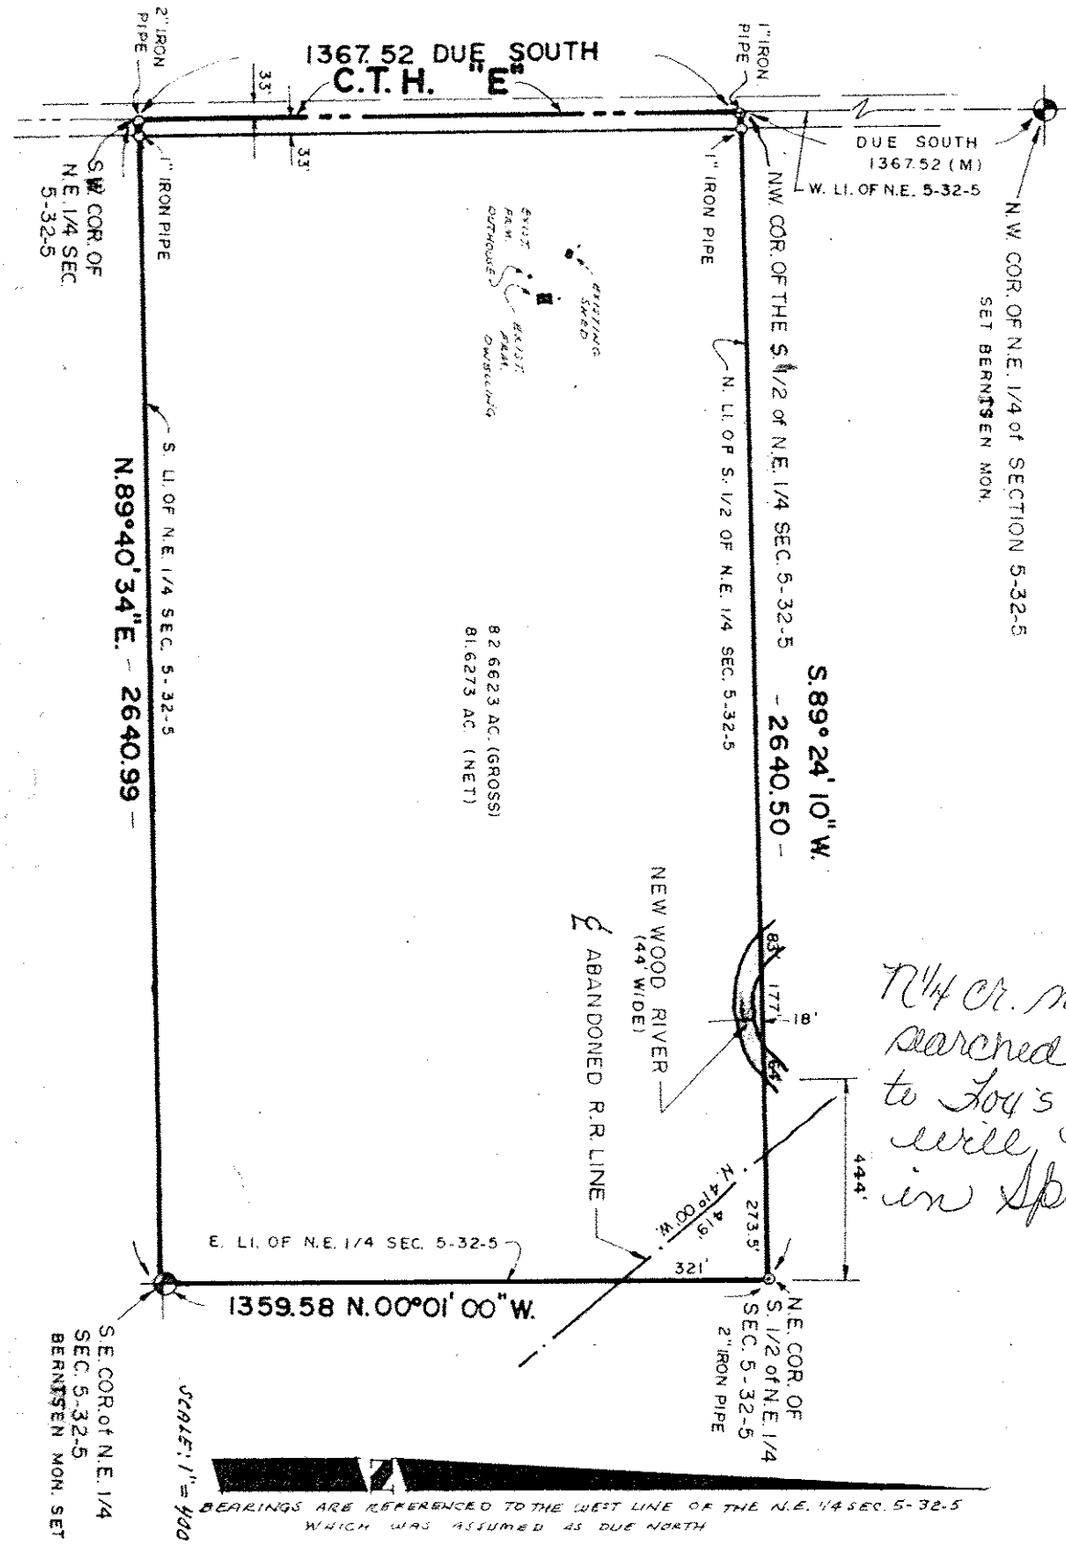

N¼ Cr. not thoroughly searched in relation to Loy's Survey. Survey will be re-done in Spring of 1982.

"I have surveyed the above described property, and the above map is a true representation thereof and shows the size and location of the property, its exterior boundaries, the location and dimensions of all structures thereon, fences, apparent easements, roadways and visible encroachments.

This survey is made for the exclusive use of the present owners of the property; also those who purchase, mortgage, or guarantee the title thereto, within one year from the date hereof, and as to them I warrant the accuracy of said survey and map."

WISCONSIN
JOSEPH S. KROENINGER
S-1504
HALES CORNERS
WISCONSIN
LAND SURVEYOR

Signed: Joseph S. Kroeninger
Registered Land Surveyor S-1504

ORIGINAL PRINT
RED SEAL

S314A