PLAT OF SURVEY

Of a parcel of land described and recorded in Volume 600 of Deeds on Page 420 and in Volume 600 of Deeds on Page 432 in the Office of the Lincoln County Register of Deeds being a part of the Southwest 1/4 of the Northeast 1/4 of Section 11, Township 32 North, Range 8 East, Town of Schley, Lincoln County, Wisconsin

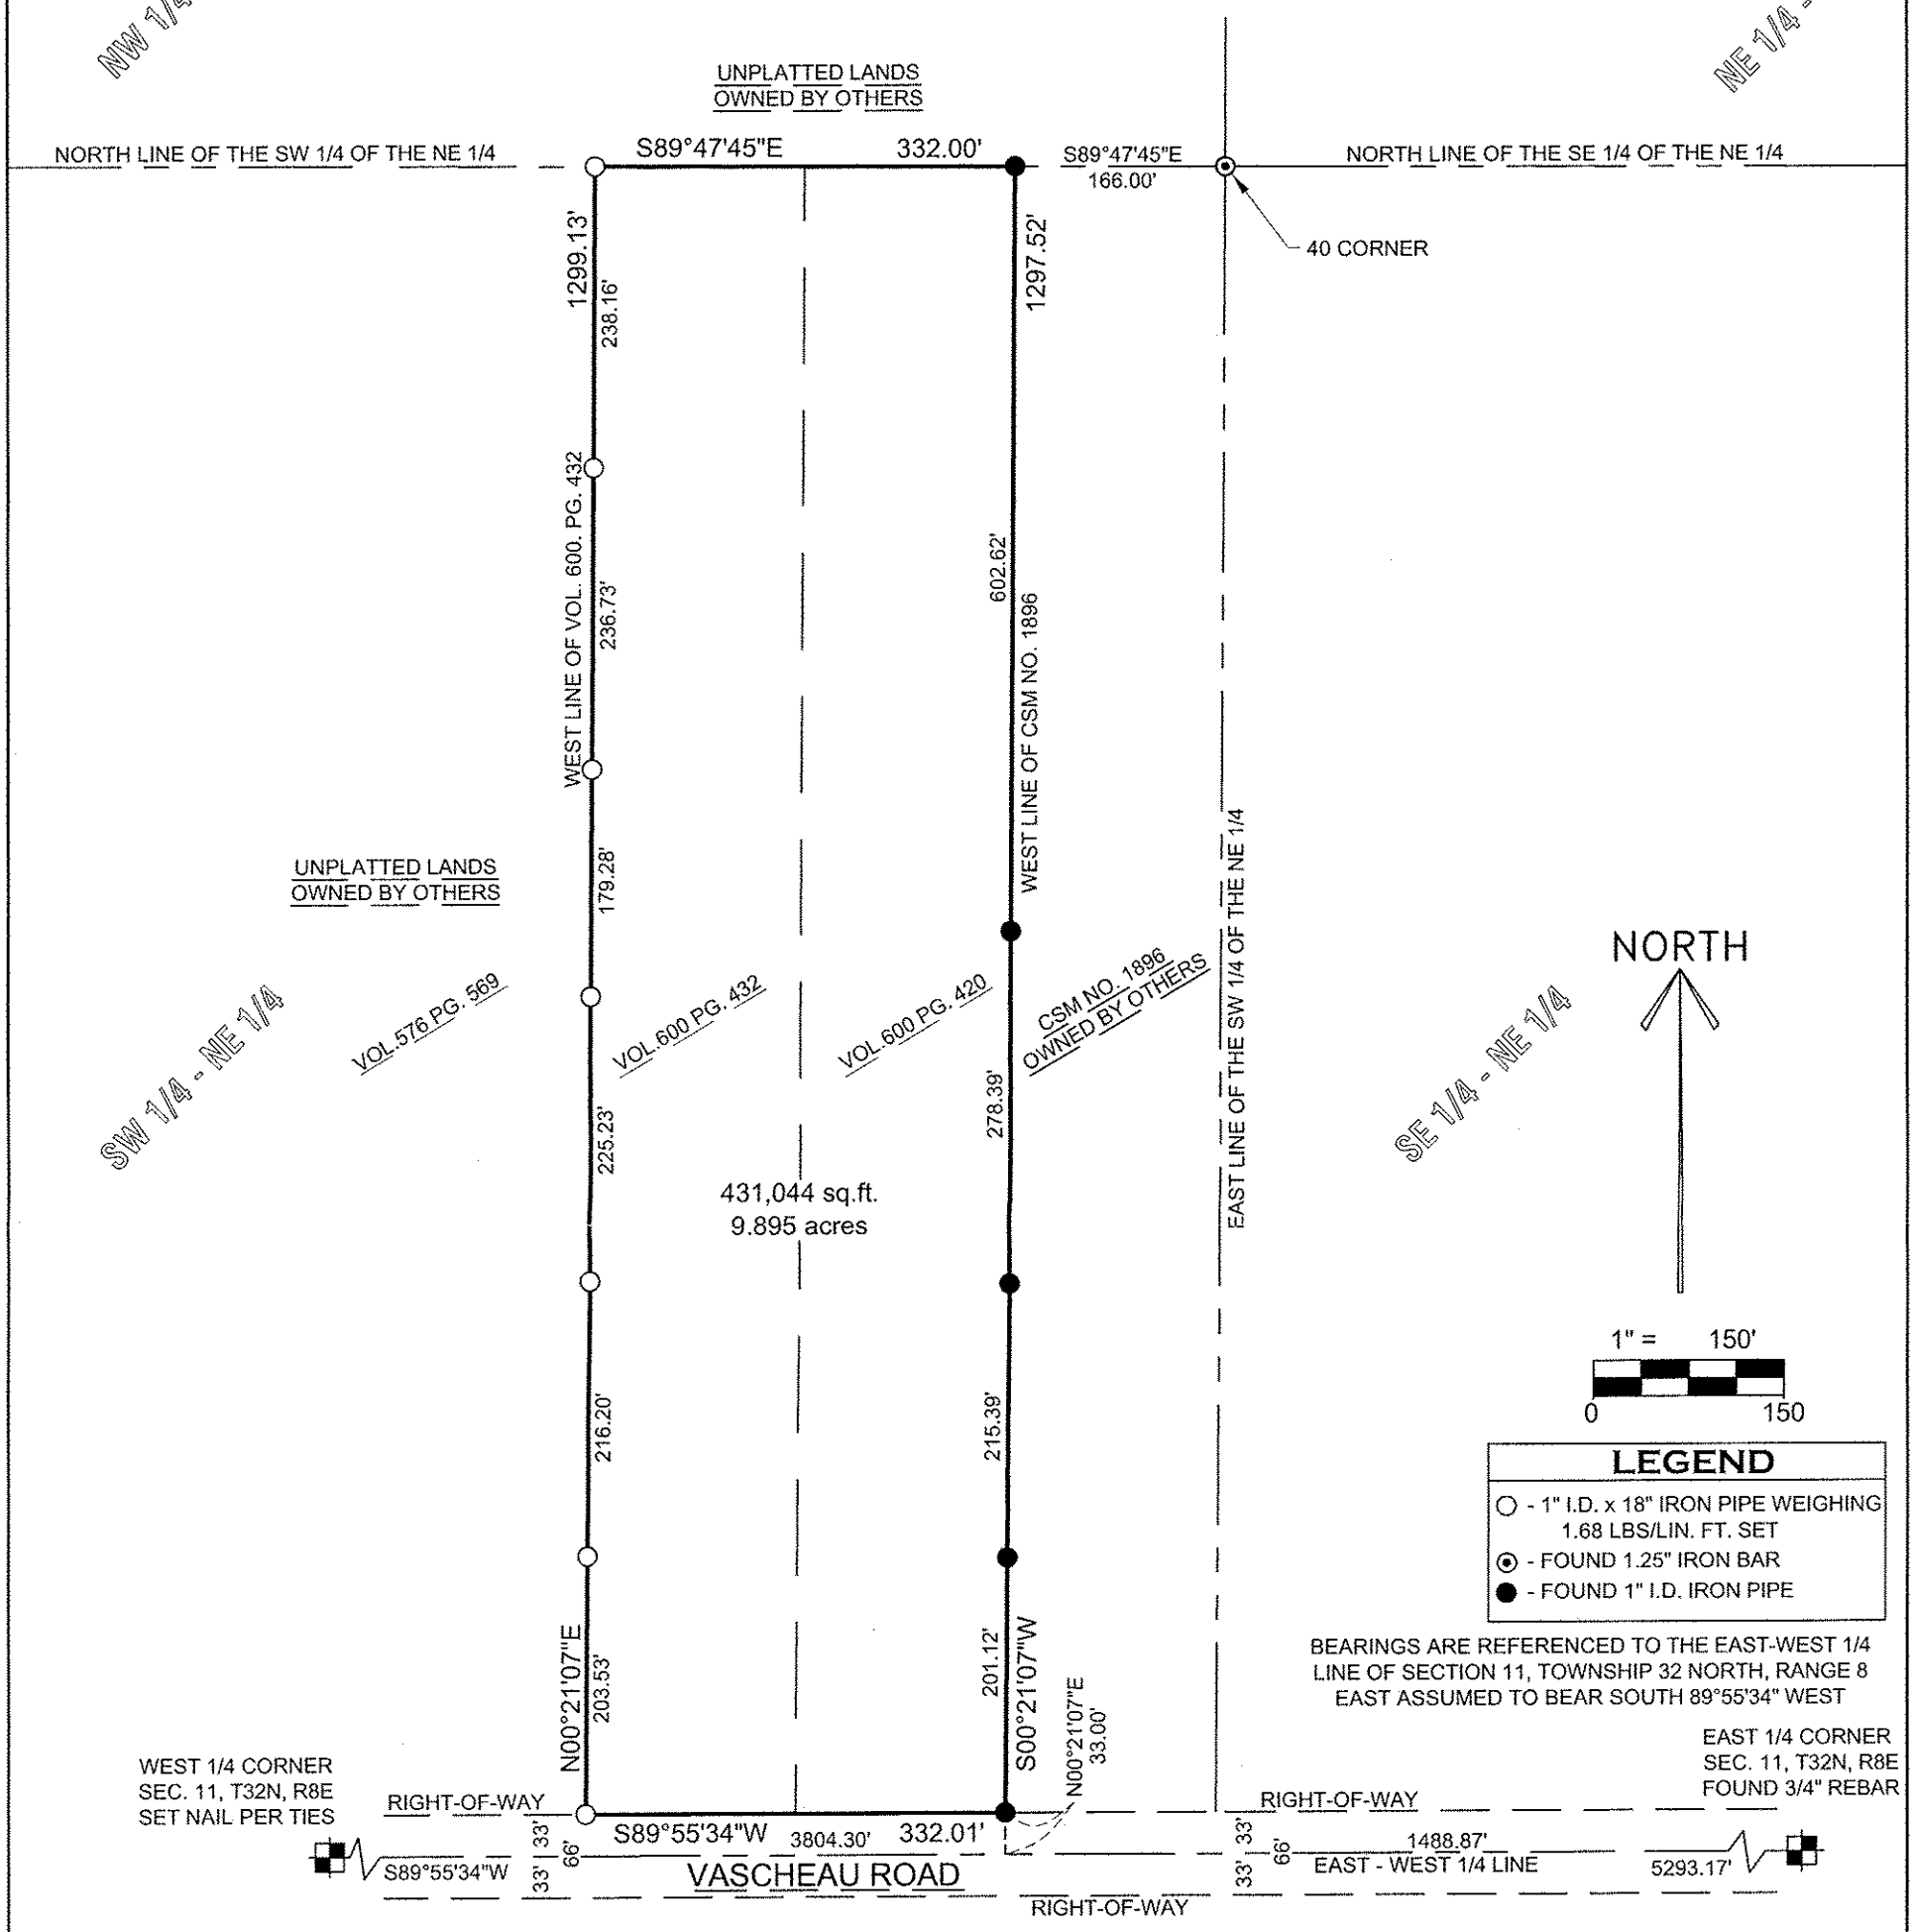

LEGAL DESCRIPTION:

Of a parcel of land described and recorded in Volume 600 of Deeds on Page 420 and in Volume 600 of Deeds on Page 432 in the Office of the Lincoln County Register of Deeds being a part of the Southwest 1/4 of the Northeast 1/4 of Section 11, Township 32 North, Range 8 East, Town of Schley, Lincoln County, Wisconsin more particular described as follows: Commencing at the East 1/4 corner of said Section 11; Thence South 89°55'34" West along the East - West 1/4 line, 1488.87 feet; Thence North 00°21'07" East, 33.00 feet to the North right-of-way line of Vascheau Road and the point of beginning;Thence South 89°55'34" West along said North right-of-way line, 332.01 feet to the West line of said Volume 600, Page 432; Thence North 00°21'07" East along said West line, 1299.13 feet to the North line of said Southwest 1/4 of the Northeast 1/4; Thence South 89°47'45" East along said North line, 332.00 feet to the West line of CSM No. 1896; Thence South 00°21'07" West along said West line 1297.52 feet to the point of beginning.

That the above described parcel of land contains 431,044 square feet, or 9.895 acres more or less.

SURVEYOR'S CERTIFICATE:

I, Keith J. Walkowski, Registered Land Surveyor S-2717, do hereby certify to the best of my knowledge and belief, that at the direction of TRACY KNUDSON Owner of said land, I have surveyed and mapped the lands described hereon. I further certify that said survey and map thereof are a correct and accurate representation of the exterior boundaries of said land and that I have fully complied with the provisions of Wisconsin Administrative Code A-E7 in surveying and mapping said lands.

Dated this 28TH day of SEPTEMBER, 2009

Keith J. Walkowski

Riverside Land Surveying, LLC
Keith J. Walkowski
WI R.L.S. S-2717

RECEIVED BY LINCOLN COUNTY SURVEYOR THIS 30TH DAY OF September 20 09

Tony Dall

COUNTY SURVEYOR

WISCONSIN
KEITH J. WALKOWSKI
S-2717
MOSINEE, WI
LAND SURVEYOR

SHEET			
1 of 1	PLAT OF SURVEY PREPARED FOR TRACY KNUDSON	DESIGNED BY: SURVEYED BY: KJW DRAWN BY: MFL CHECKED BY: KJW APPROVED BY: KJW DATE: 9/24/2009	RIVERSIDE LAND SURVEYING LLC 6304 KELLY PLACE WESTON, WI 54476 PH 715-241-7500 - FAX 715-241-7500 EMAIL - RIVERSIDELANDSURVEYING@VERIZON.NET

PROJECT No. 1550

S320A