PLAT OF SURVEY OF LOT 12 OF UNRECORDED PLAT OF HLATAVY'S SUBDIVISION. LOCATED IN THE NORTHEAST 1/4 OF THE SOUTHWEST 1/4 & THE SOUTHEAST 1/4 OF THE NORTHWEST 1/4 OF SECTION 32, TOWNSHIP 35 NORTH, RANGE 6 EAST, TOWN OF BRADLEY, LINCOLN COUNTY, WISCONSIN.

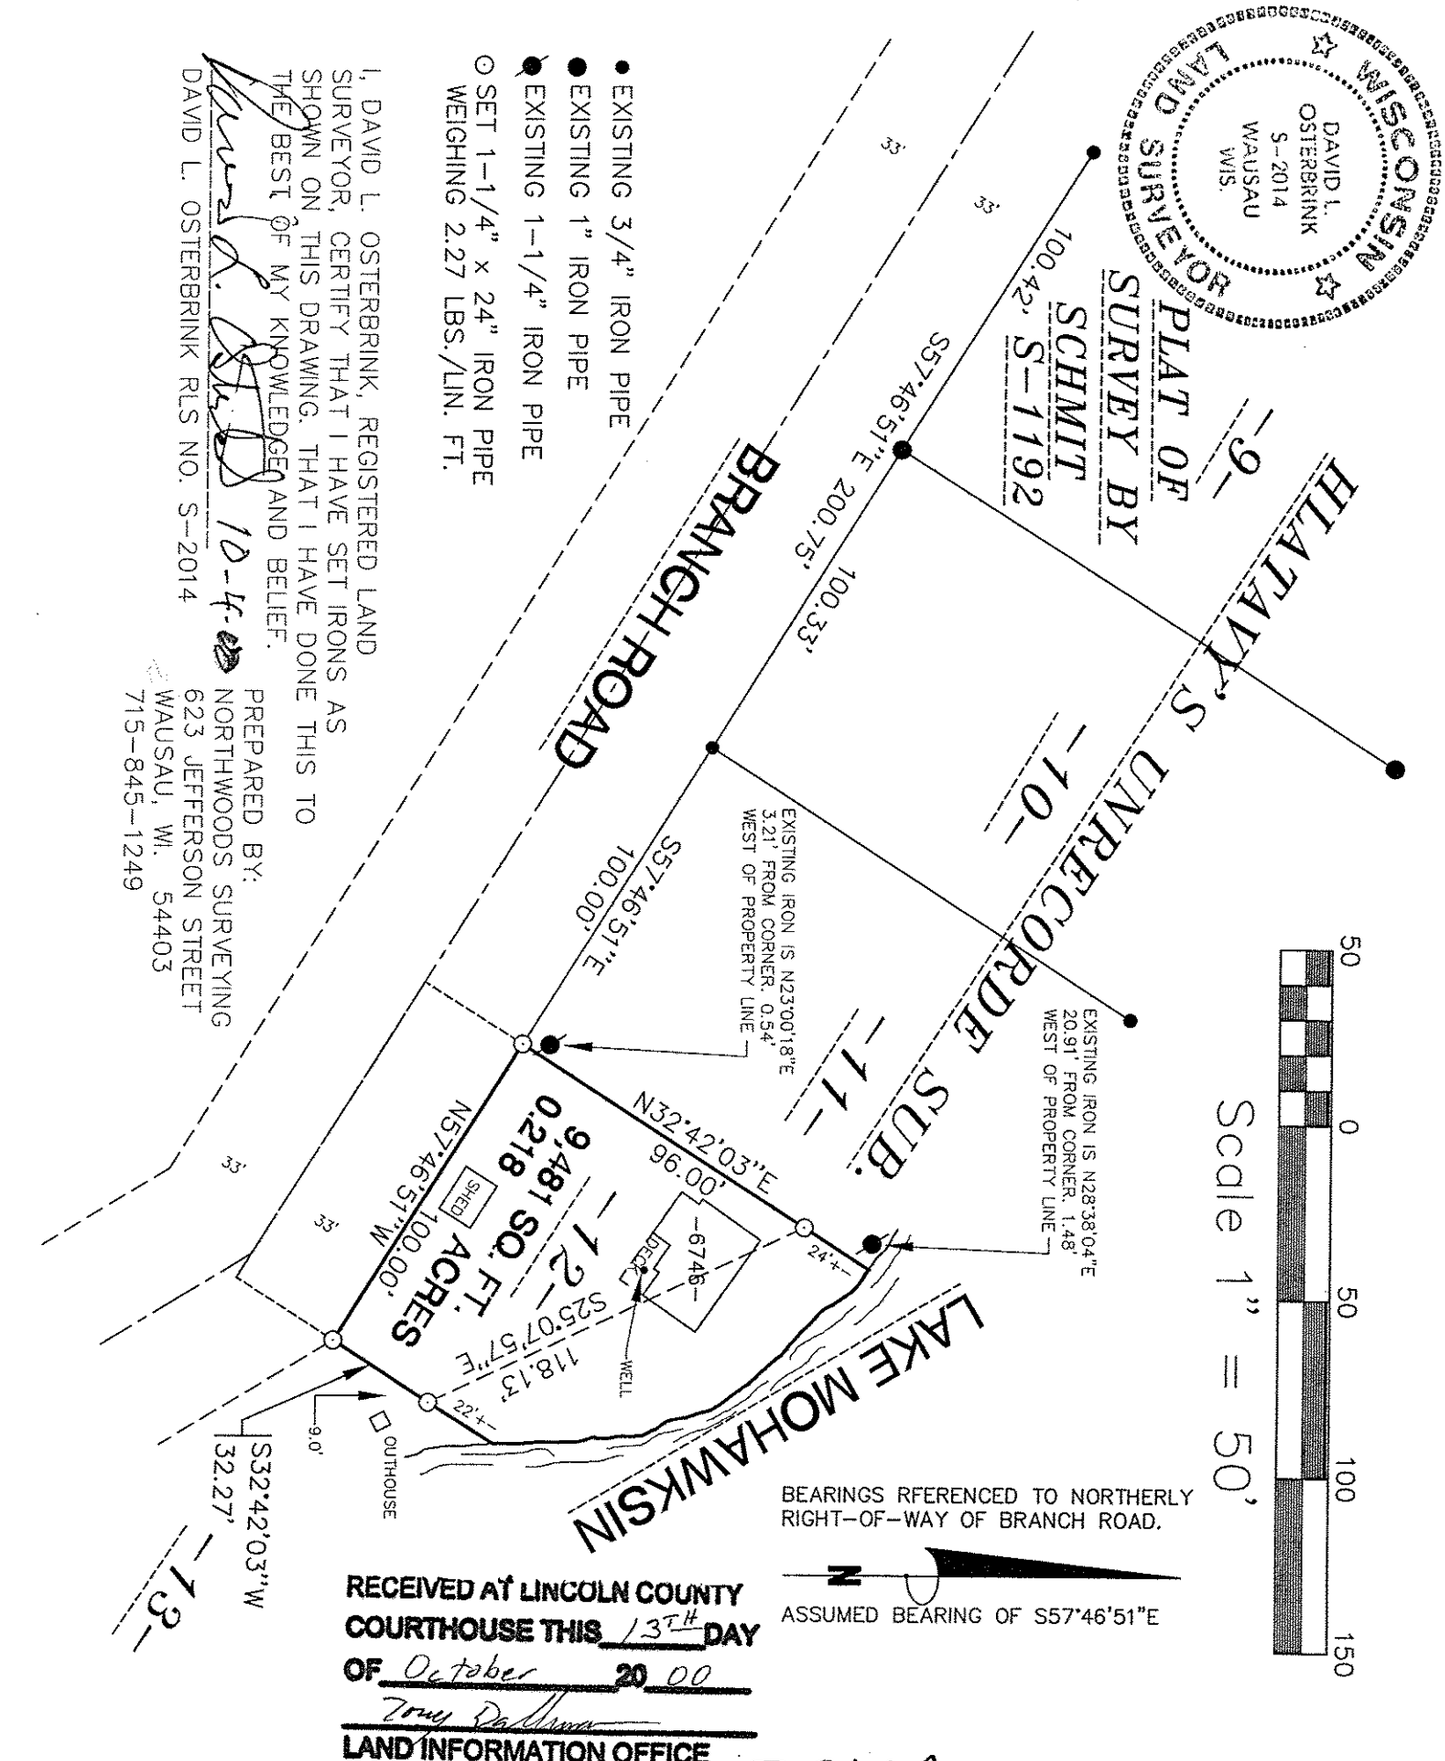

• EXISTING 3/4" IRON PIPE
● EXISTING 1" IRON PIPE
● EXISTING 1-1/4" IRON PIPE
⊙ SET 1-1/4" x 24" IRON PIPE WEIGHING 2.27 LBS./LIN. FT.

I, DAVID L. OSTERBRINK, REGISTERED LAND SURVEYOR, CERTIFY THAT I HAVE SET IRONS AS SHOWN ON THIS DRAWING. THAT I HAVE DONE THIS TO THE BEST OF MY KNOWLEDGE AND BELIEF.

DAVID L. OSTERBRINK RLS NO. S-2014 10-4-00

PREPARED BY:
NORTHWOODS SURVEYING
623 JEFFERSON STREET
WAUSAU, WI. 54403
715-845-1249

BEARINGS RFERENCED TO NORTHERLY RIGHT-OF-WAY OF BRANCH ROAD.

N

ASSUMED BEARING OF S57°46'51"E

RECEIVED AT LINCOLN COUNTY COURTHOUSE THIS 13TH DAY OF October 20 00

Tony Rathmann
LAND INFORMATION OFFICE

S360A