HCMiller
Point Evolutionaries

Stock No. 26273

R.E.I. 4080 N. 20th AVE WAUSAU, WI 54401 (715)675-9784

LINCOLN COUNTY PLAT OF SURVEY

OF LOTS 1 AND 2 OF ASSESSOR'S PLAT OF COPPER LAKE LOTS LOCATED IN THE SOUTHEAST 1/4 OF THE SOUTHEAST 1/4 OF SECTION 21, TOWNSHIP 33 NORTH, RANGE 7 EAST, TOWN OF BIRCH, LINCOLN COUNTY, WISCONSIN.

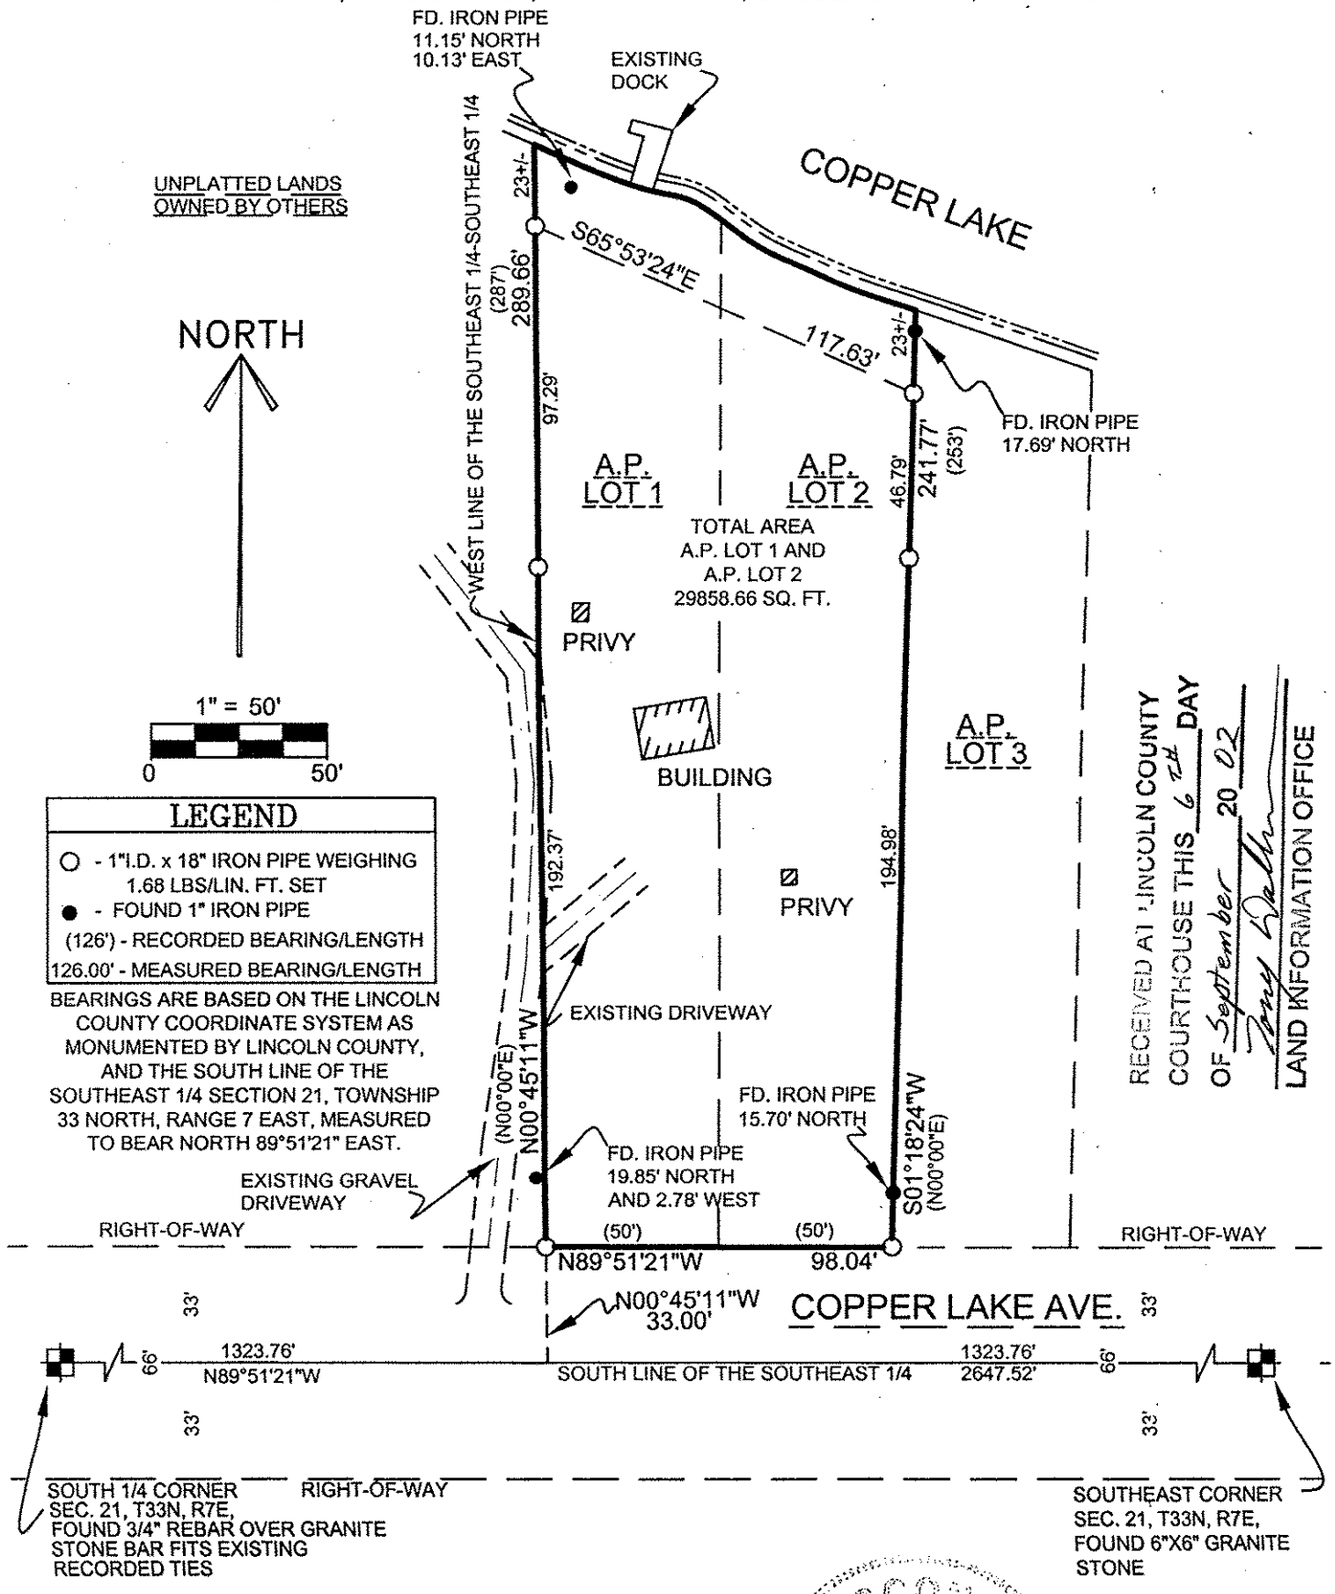

RECEIVED AT LINCOLN COUNTY COURTHOUSE THIS 6th DAY OF September 20 02
Tony Gatlin
LAND INFORMATION OFFICE

LEGEND

- ○ - 1"I.D. x 18" IRON PIPE WEIGHING 1.68 LBS/LIN. FT. SET
- ● - FOUND 1" IRON PIPE
- (126') - RECORDED BEARING/LENGTH
- 126.00' - MEASURED BEARING/LENGTH

BEARINGS ARE BASED ON THE LINCOLN COUNTY COORDINATE SYSTEM AS MONUMENTED BY LINCOLN COUNTY, AND THE SOUTH LINE OF THE SOUTHEAST 1/4 SECTION 21, TOWNSHIP 33 NORTH, RANGE 7 EAST, MEASURED TO BEAR NORTH 89°51'21" EAST.

SOUTH 1/4 CORNER
SEC. 21, T33N, R7E,
FOUND 3/4" REBAR OVER GRANITE
STONE BAR FITS EXISTING
RECORDED TIES

SOUTHEAST CORNER
SEC. 21, T33N, R7E,
FOUND 6"X6" GRANITE
STONE

I Thomas A. Radenz , Wisconsin registered land surveyor S-2095, do hereby certify that at the direction of John Goltz, Owner of the parcel of land described hereon, I have surveyed and mapped said parcel in compliance with Wisconsin administrative code A-E7 and that said map is a correct and accurate representation of the exterior boundaries of said parcel.

Dated this 5th day of Sept. 2002

Thomas A. Radenz

REI
Thomas A. Radenz (Agent)
WI R.L.S. S-2095

WISCONSIN
THOMAS A. RADENZ
S-2095
WAUSAU WI
9/5/02
LAND SURVEYOR

S 379A