~PLAT OF SURVEY~

FOR THE EXTERIOR BOUNDARY OF LANDS DESCRIBED IN DOC NO. 409618 LYING IN PART OF THE NE 1/4 OF THE NW 1/4 LYING WITHIN SECTION 22, TOWN 34 NORTH, RANGE 7 EAST, TOWN OF SKANAWAN, LINCOLN COUNTY WISCONSIN

(CLIENT GERALD KRUEGER)

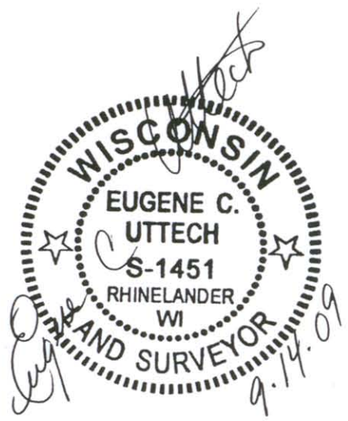

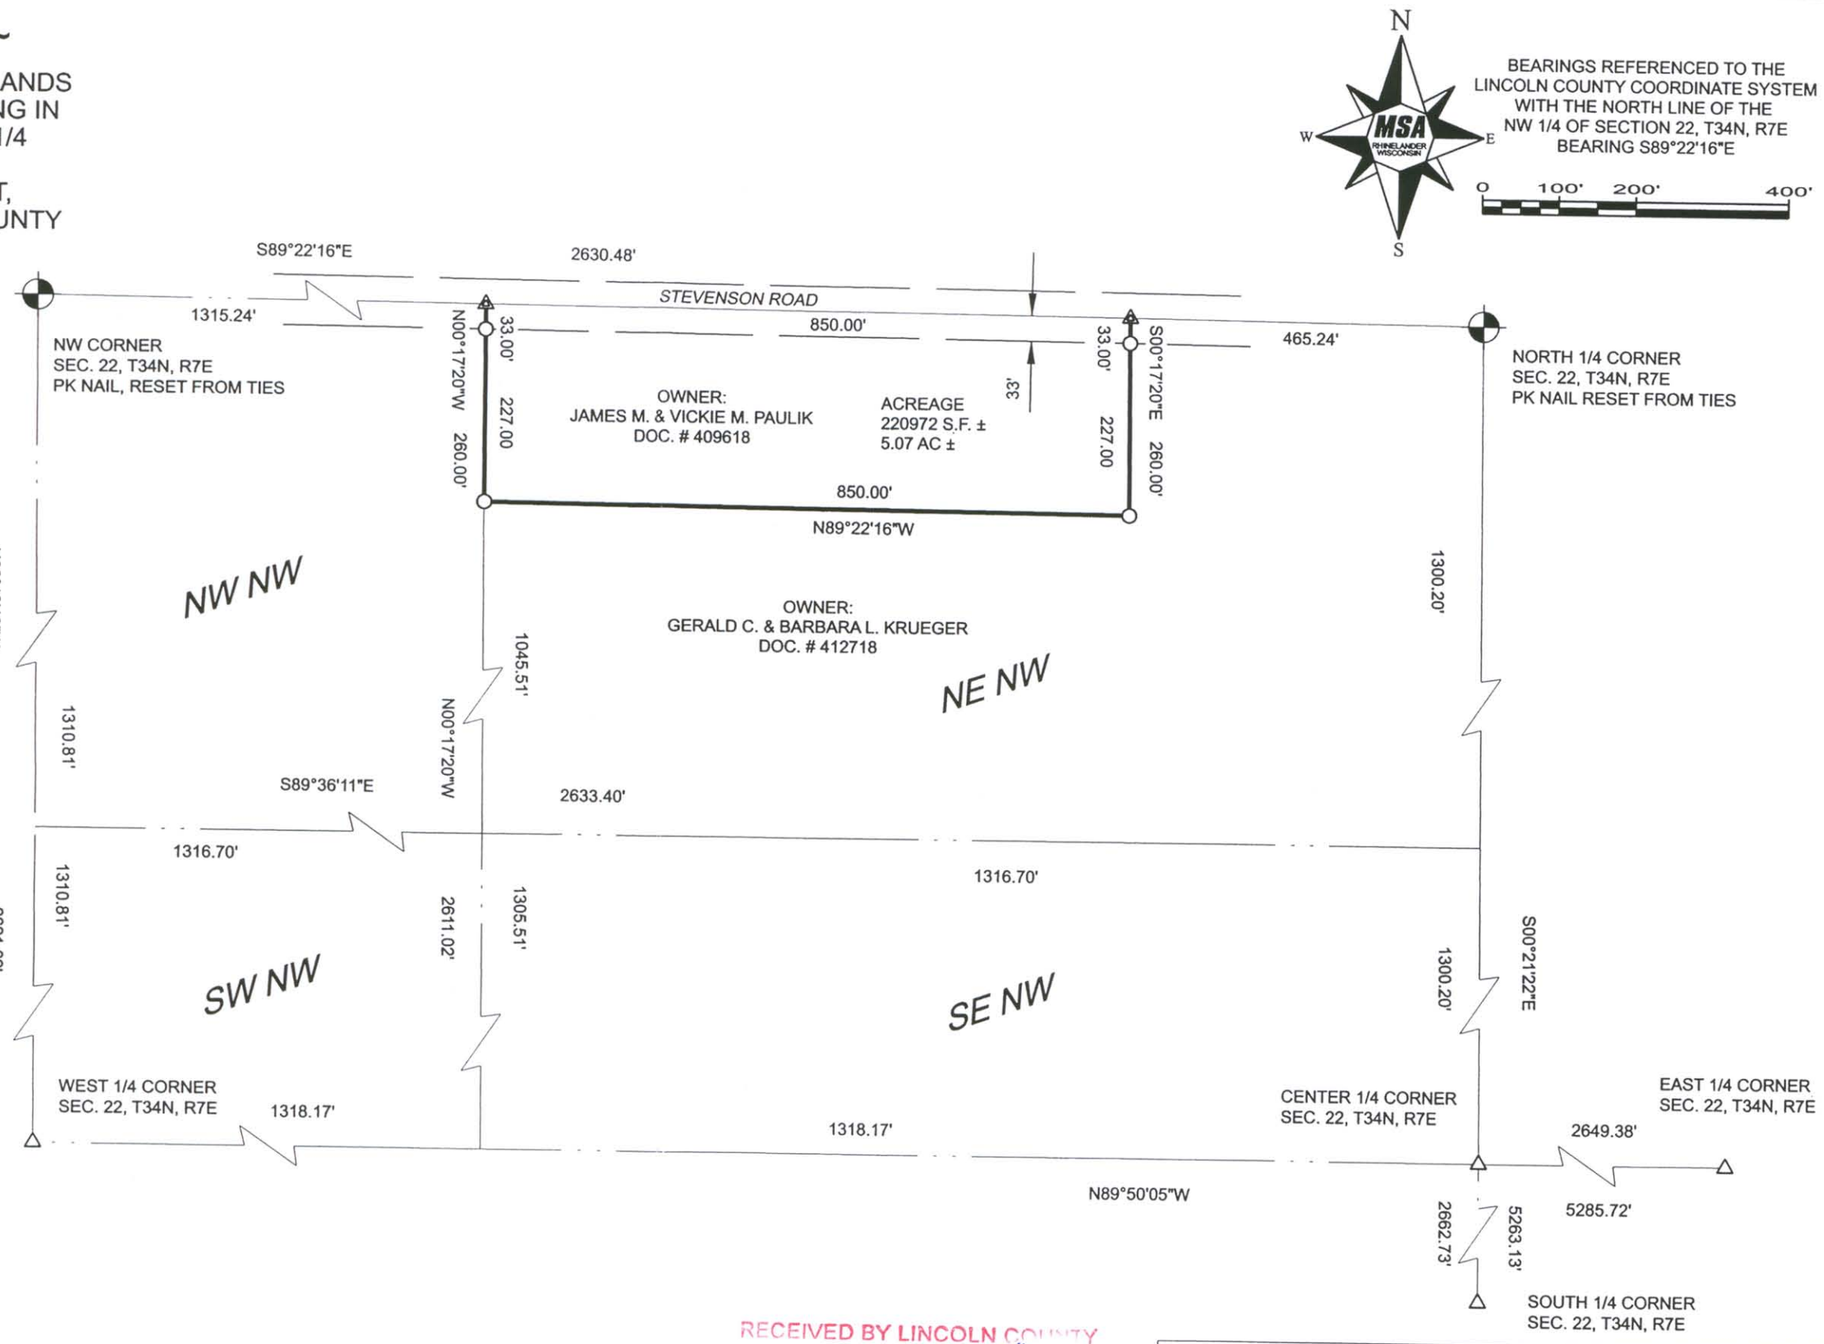

CORNER OF RECORD,AS NOTED

PK NAIL, SET

3/4" DIA. X 18" LONG IRON ROD, SET

COMPUTED POSITION FROM COUNTY COORDINATES

I, EUGENE C. UTTECH, REGISTERED LAND SURVEYOR OF THE STATE OF WISCONSIN, DO HEREBY CERTIFY THIS IS TRUE AND CORRECT TO THE BEST OF MY KNOWLEDGE AND BELIEF.

S422 A

RECEIVED BY LINCOLN COUNTY SURVEYOR THIS 19TH DAY OF May 2010

COUNTY SURVEYOR

PLAT OF SURVEY - EXTERIOR BOUNDARY LOCATION		
PROJECT NO. 11657000	F.B. 135	PLOT DATE: 9/14/2009
SHEET 1 OF 1	DRAWN BY: JEA	PLOT TIME: 3:14:14 PM
SCALE: AS SHOWN	CHECKED BY: EU	FILE NAME: ...\11657\11657000\CADD\Sheet.dgn

CLIENT:
GERALD KRUEGER
630 GLORIA ROAD
PLOVER, WI 54467

MSA PROFESSIONAL SERVICES
TRANSPORTATION • MUNICIPAL DEVELOPMENT • ENVIRONMENTAL
1835 N. Stevens St. Rhinelander, WI 54501
715-362-3244 1-800-844-7854 Fax: 715-362-4116
Web Address: www.msa-ps.com
© MSA PROFESSIONAL SERVICES