LINCOLN COUNTY PLAT OF SURVEY

OF THE NORTH AND WEST LINES OF THE SE 1/4 - SE 1/4,
SECTION 33, TOWN 35 NORTH, RANGE 4 EAST,
TOWN OF SOMO, LINCOLN COUNTY, WISCONSIN

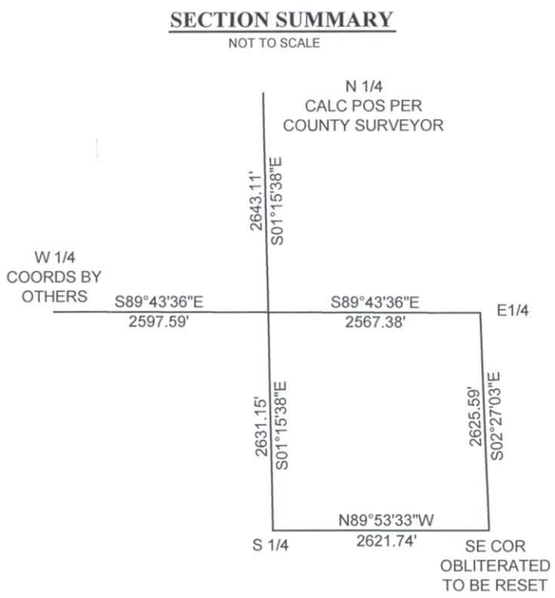

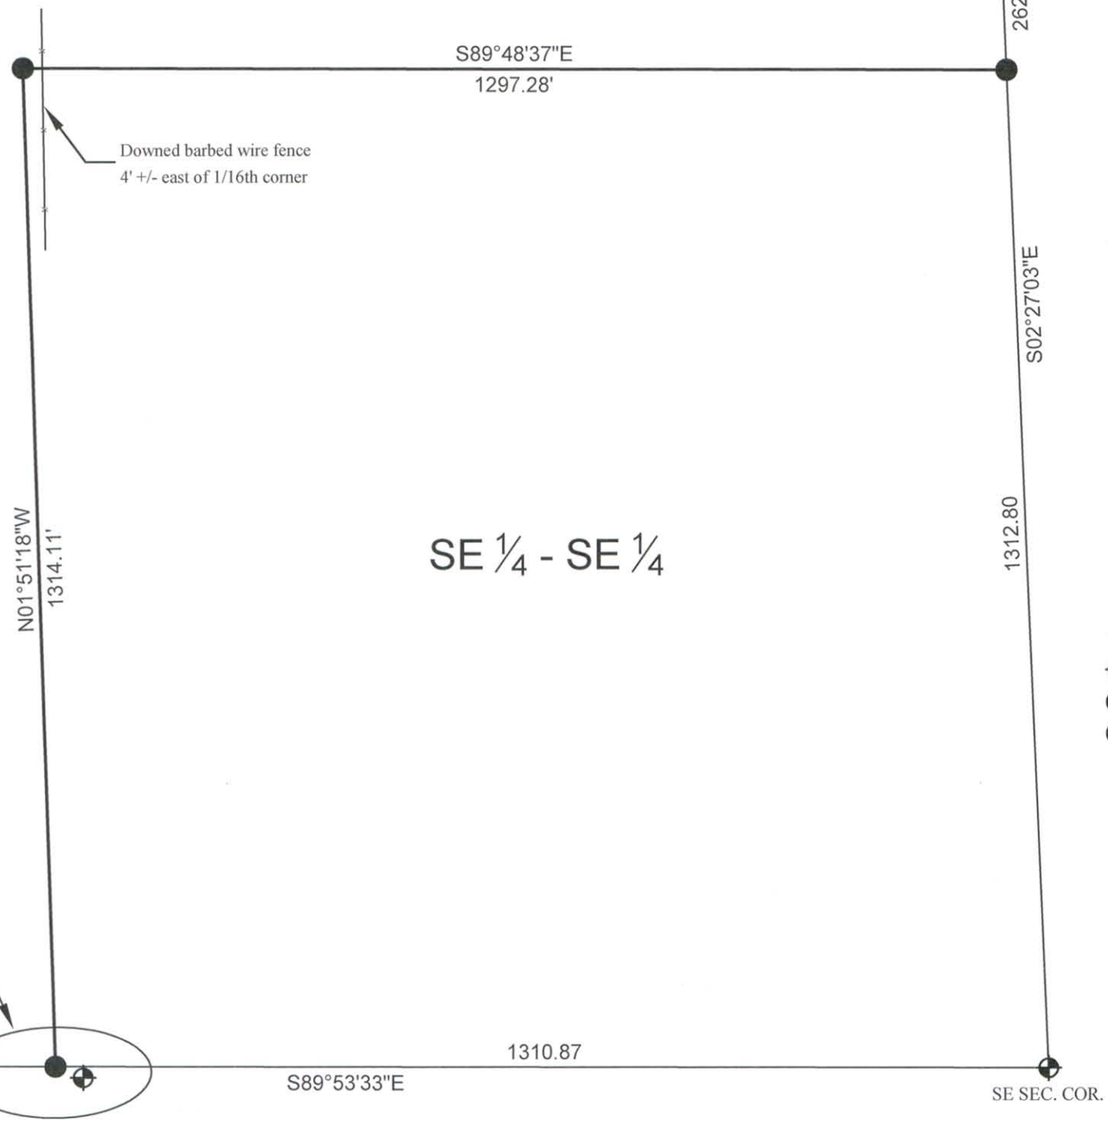

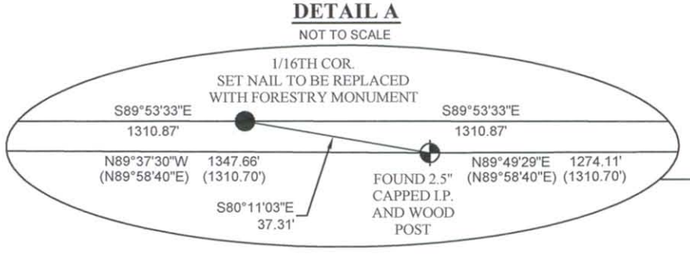

NOTES:

Marked the west line of said 1/4 - 1/4 with steel fence posts at 400' +/- intervals.

DETAIL A - Found 2.5" capped iron pipe with wood post. Pipe was set incorrectly and does not agree with 1981 Genisot map (Lincon County Map #L68A) from which it was set.

LEGEND

- Found 2.5" Capped Iron Pipe
- Found Berntsen Swamp Rod
- Set Nail (To Be Replaced With Forestry Monument)

BEARINGS REFERENCED TO LINCOLN COUNTY COORDINATE SYSTEM

Feet
200 0 200 400
1" = 200'

Surveyor's Certificate:

I, Anthony R. Dallman, Wisconsin Registered Land Surveyor S-2405, do hereby certify that this survey, and the above map, was made under my direction and is true and correct to the best of my knowledge and belief, and that I have complied with the applicable requirements of Wisconsin's Administrative Code Chapter A-E 7.

Anthony R. Dallman 5/10/13
Signature Date

SURVEY FOR:
Lincoln County
Forestry Department

Scale:1" = 200'	Date: 4/19/2013
Drawn By: C.A.B.	Checked By: A.R.D.
County Surveyor's Office, Lincoln County, WI	

S1828