SURVEY OF DOC.#503853 AS LOCATED IN PART OF GOV'T. LOT 5, SEC. 16, T. 35 N., R. 7 E., TOWN OF KING, LINCOLN COUNTY, WI.

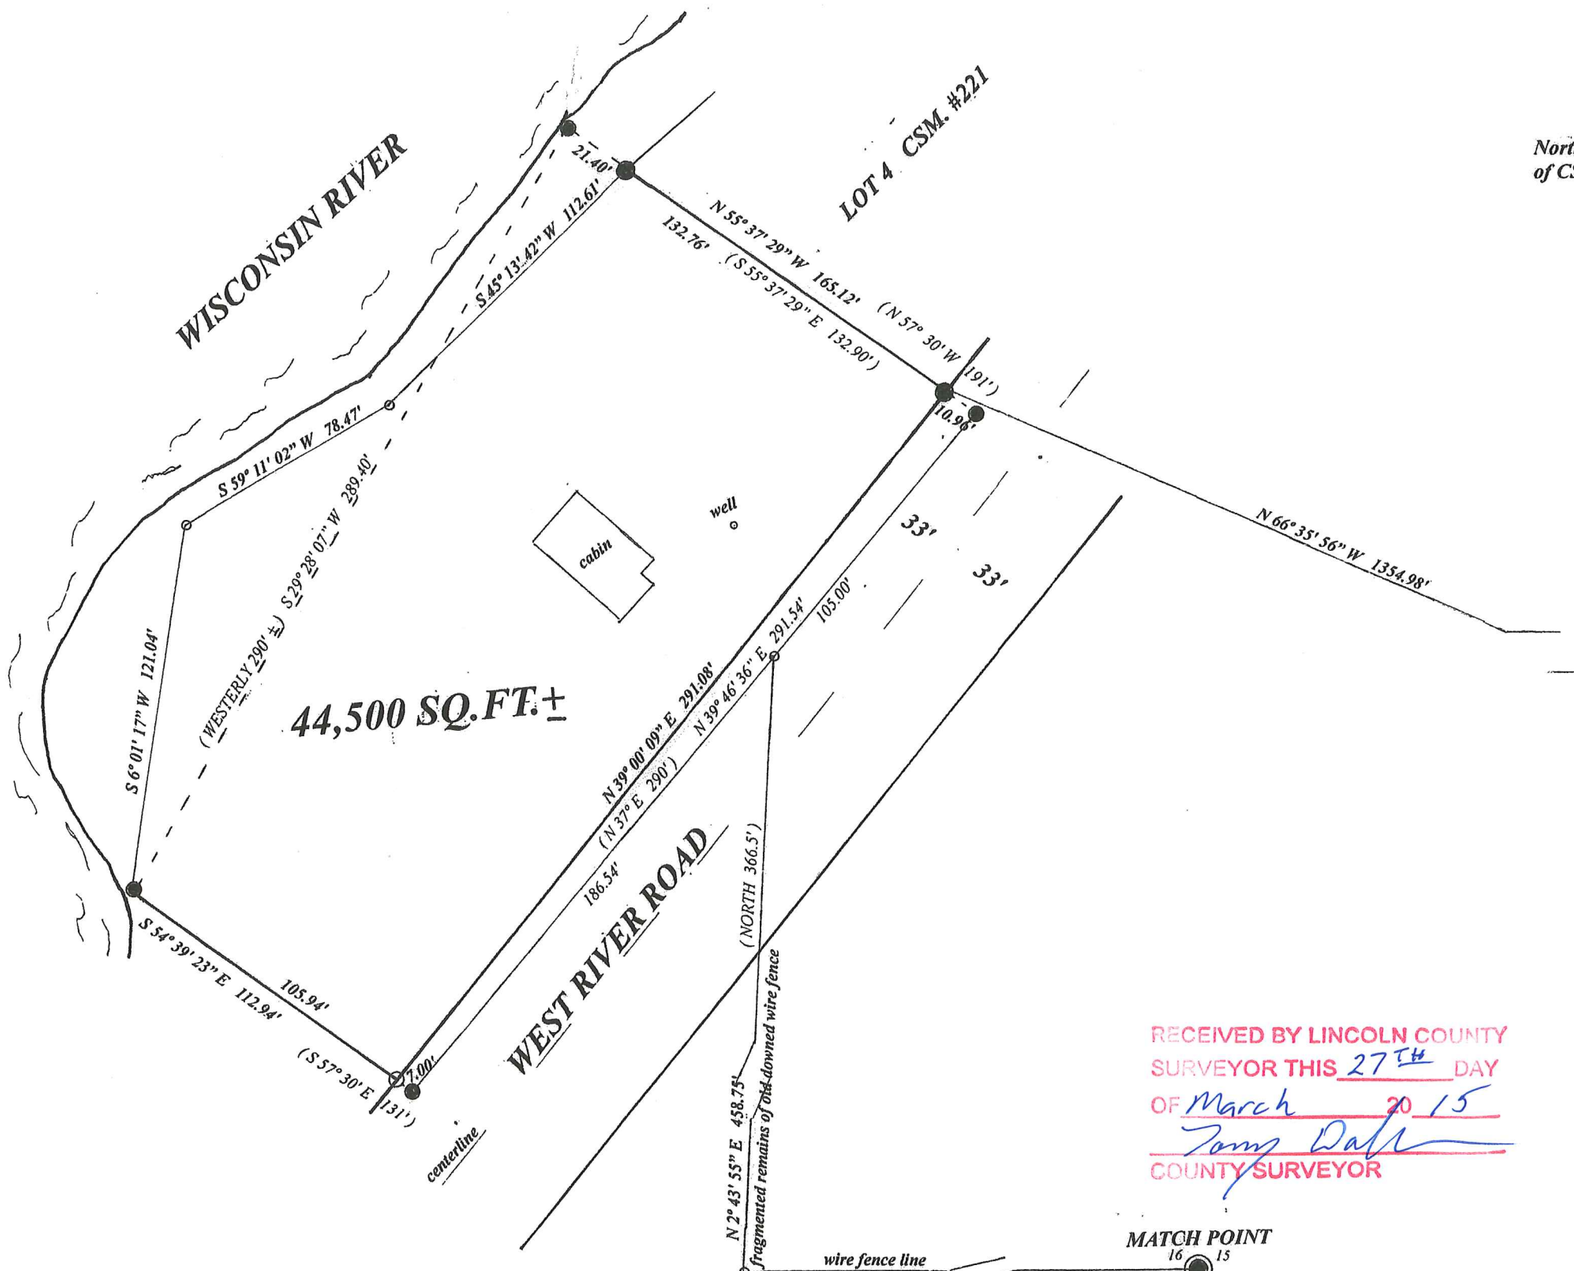

intersection of fence lines has been bulldozed out set a surveyors spike where the intersection is after prolongation of fence lines.

North is referenced to the West line Lot 4 of CSM. #221 being a bearing of S 55° 37' 29" E.

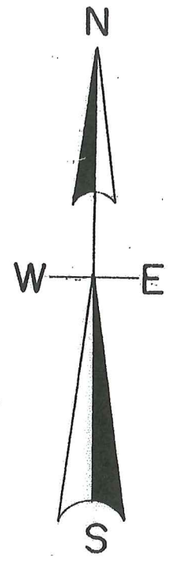

LEGEND

- SUBDIVISIONAL MONUMENT OF RECORD
- FOUND 2" IRON PIPE
- FOUND 1" IRON PIPE
- SET 1" IRON PIPE
- SET SURVEYOR'S SPIKE
- (0.0') BEARING & DISTANCE OF RECORD

I, Todd Loftus, Professional Land Surveyor, hereby certify, that I have surveyed the property shown hereon. That this map represents an accurate survey of said property to the best of my knowledge & belief. That I have performed this survey by order of Larry Thiede and that I have complied with the applicable requirements of the Wisconsin Administrative Code A.E.7.

DATE march 27, 2015

SIGNED Todd Loftus

SCALE

1" = 50'

0 25 50 100 150

RECEIVED BY LINCOLN COUNTY SURVEYOR THIS 27TH DAY OF March 2015

Tony Dahl
COUNTY SURVEYOR

WISCONSIN
TODD J. LOFTUS
S-1523
RHINELANDER, WIS.
LAND SURVEYOR

survey for Larry Thiede
Marlboro, N.J.

LOFTUS SURVEYING
860 BALSAM STREET
RHINELANDER, WI. 54501
TEL/FAX 715-369-1142
hodag28@hotmail.com

1874B7

55274