5543A

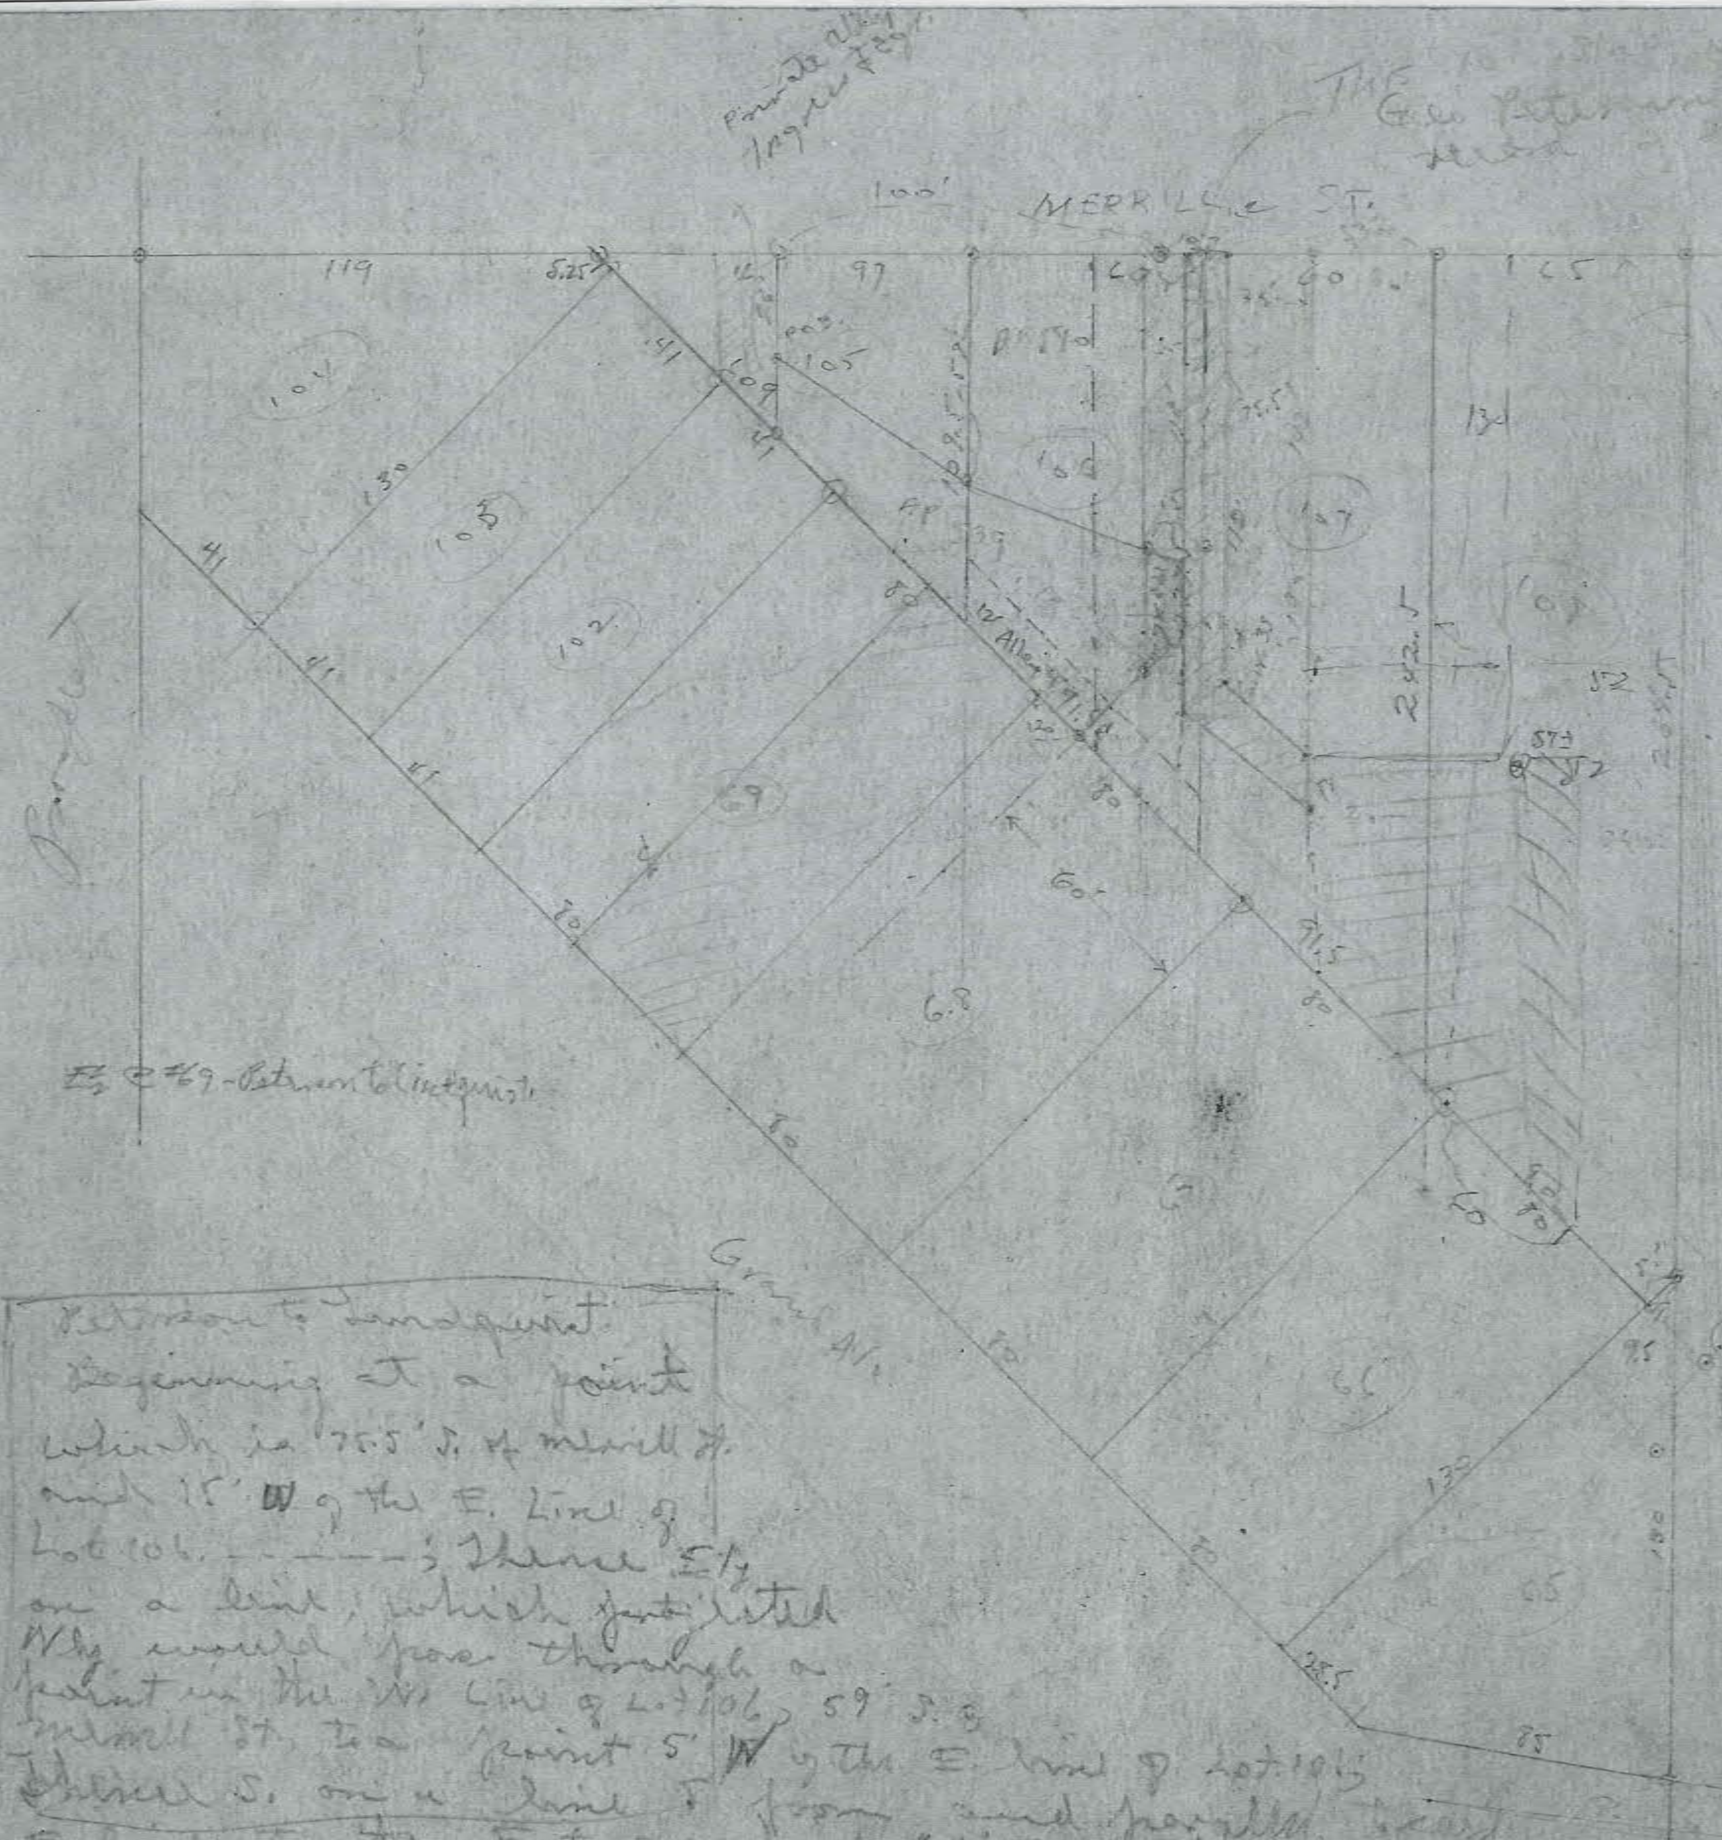

Conv. #81 - Aug. Dekow to Wm. Dekow. Dec. 1887

E 5' of 108

Julia Tracy deed Sept. 30, 1907 leaving E. 5' of Lot #106 ... 5X

Conv. 75 - R. Tracy one of Julia Tracy [illegible] deeds ½ of Lot 106 to [illegible], which appears to be an error, as Lot 106 [illegible] completely conveyed.

Peterson to Lindquist.
Beginning at a point which is 75.5' S. of Merrill St. and 15' W of the E. Line of Lot 106. ------; Thence Ely on a line, which if extended Wly would pass through a point in the N Line of Lot 106, 59' [illegible] Merrill St. to a point 5' W of the E. line of Lot 106; Thence S. on a line 5' from and parallel to said E. line, to the Ext. of a line 60' N.W. from and parallel to [illegible] thence S.Wly on said line to a point 15' W of the E. line of Lot 106, [illegible] to [illegible]

RECEIVED BY LINCOLN COUNTY SURVEYOR THIS 23RD DAY OF June 2015
[signature]
COUNTY SURVEYOR

C-97