Outlot 1 of CSM #1844
and part of the North line of Lot 20

of Larry K. Lichte's McCarthy Lake Estates

in the NE 1/4 of the SW 1/4 and in the NW 1/4 of the SW 1/4
Section 22, Township 35 North, Range 5 East, Town of Wilson
Lincoln County, Wisconsin

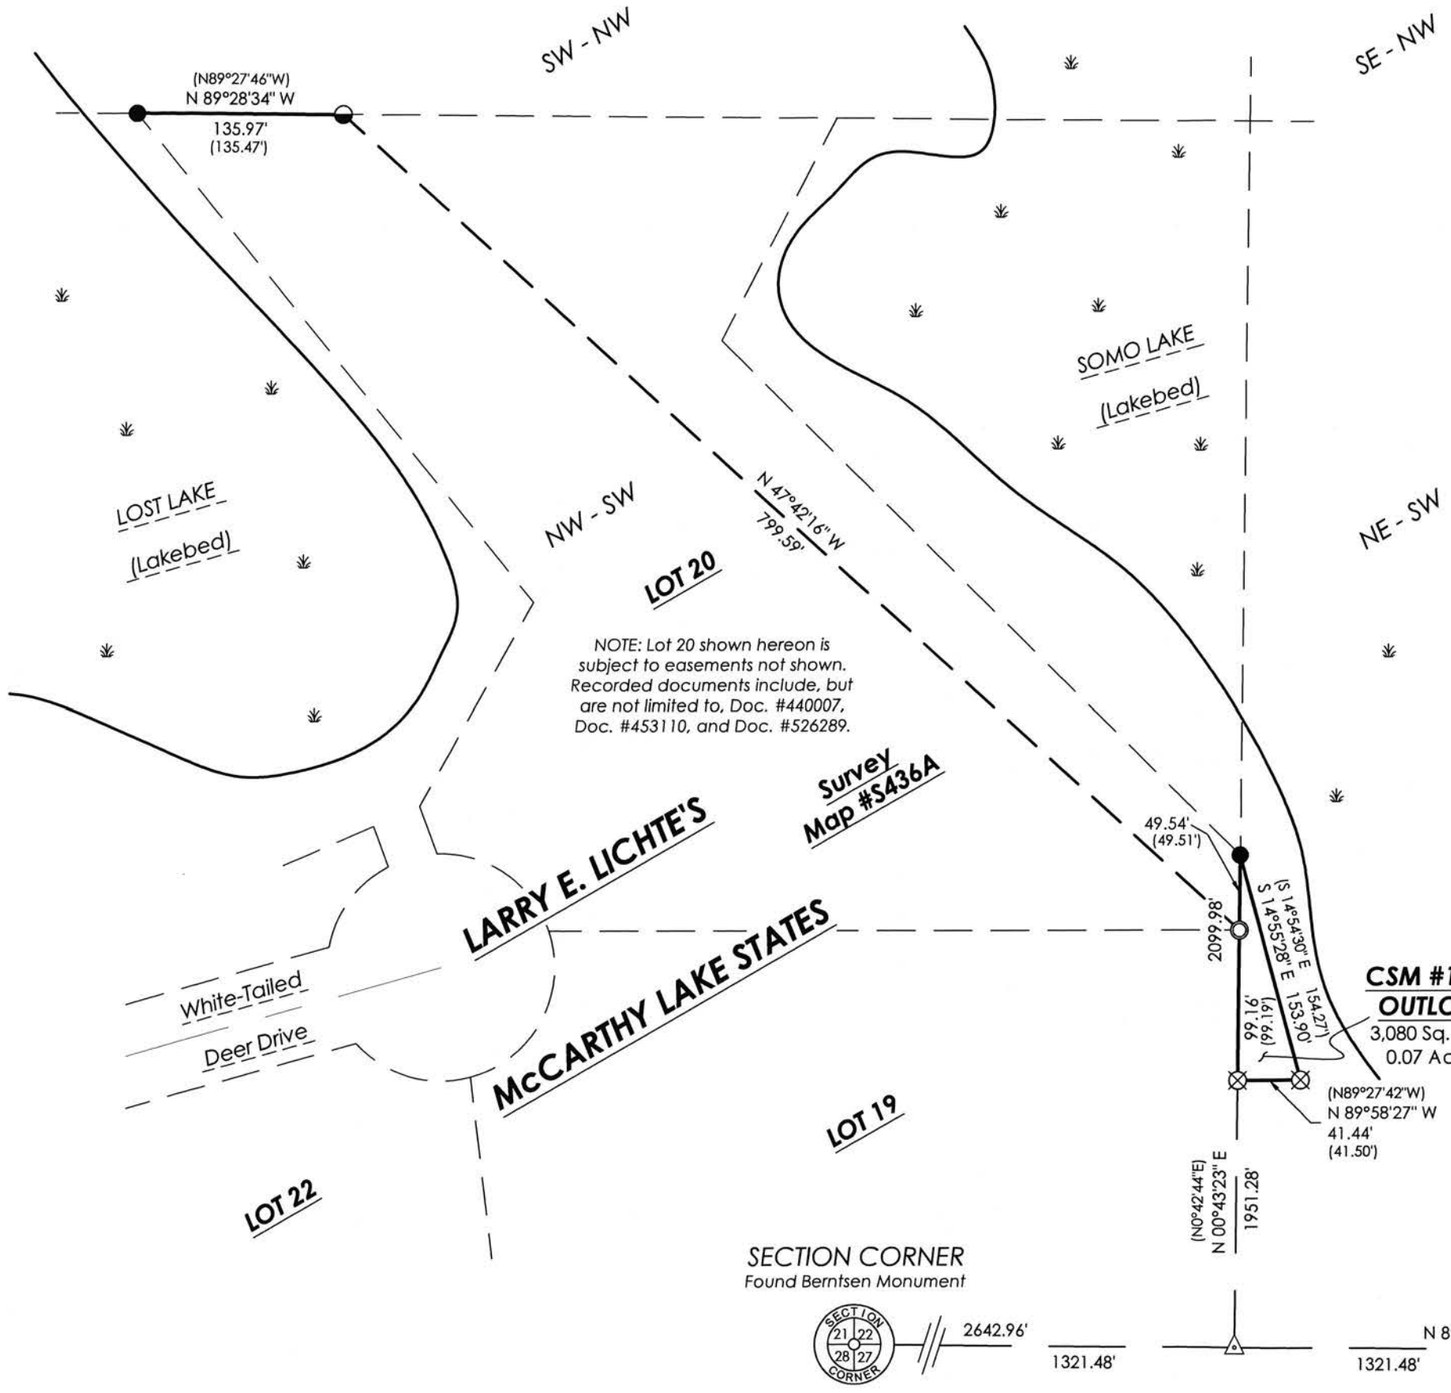

SURVEYOR'S CERTIFICATE

I, Emily K. Pierce, Professional Land Surveyor No. S-2728, hereby certify that I have surveyed the property shown hereon; that this map represents an accurate survey of said property to the best of my knowledge and belief; that I have performed this survey by order of Ryan Ruthenberg; and that I have complied with the requirements of Wisconsin Administrative Code A-E 7.

STEIGERWALDT LAND SURVEYING, LLC

Emily K Pierce

Professional Land Surveyor No. S-2728
Dated December 22, 2017
Field work completed on December 15, 2017

WISCONSIN
EMILY K. PIERCE
S-2728
TOMAHAWK, WI
12-22-17
LAND SURVEYOR

N

Bearings Lincoln County Grid referenced to the South line of the Southwest Quarter, Section 22, bearing N89°27'41"W.

LEGEND

- = 1.0" Iron Pipe Found
- = 1.25" Iron Pipe Found
- = 1.5" Iron Pipe Found
- = 2.0" Iron Pipe Found
- = Computed Position
- ( ) = Recorded Dimension

Monument sizes are outside diameter.
Other corner monuments are as noted.

SCALE: 1" = 100'

0' 50' 100' 200'

RECEIVED BY LINCOLN COUNTY SURVEYOR THIS 29TH DAY OF December 20 17
Terry Dahlke
COUNTY SURVEYOR

STEIGERWALDT LAND SURVEYING, LLC

856 NORTH 4TH STREET, TOMAHAWK, WI 54487
PHONE #: (715) 453-3274 FAX #: (715) 453-8325
www.steigerwaldt.com

JOB #: 5858	DWG #: 5858 Ruthenberg	Sheet 1 of 1

5639A