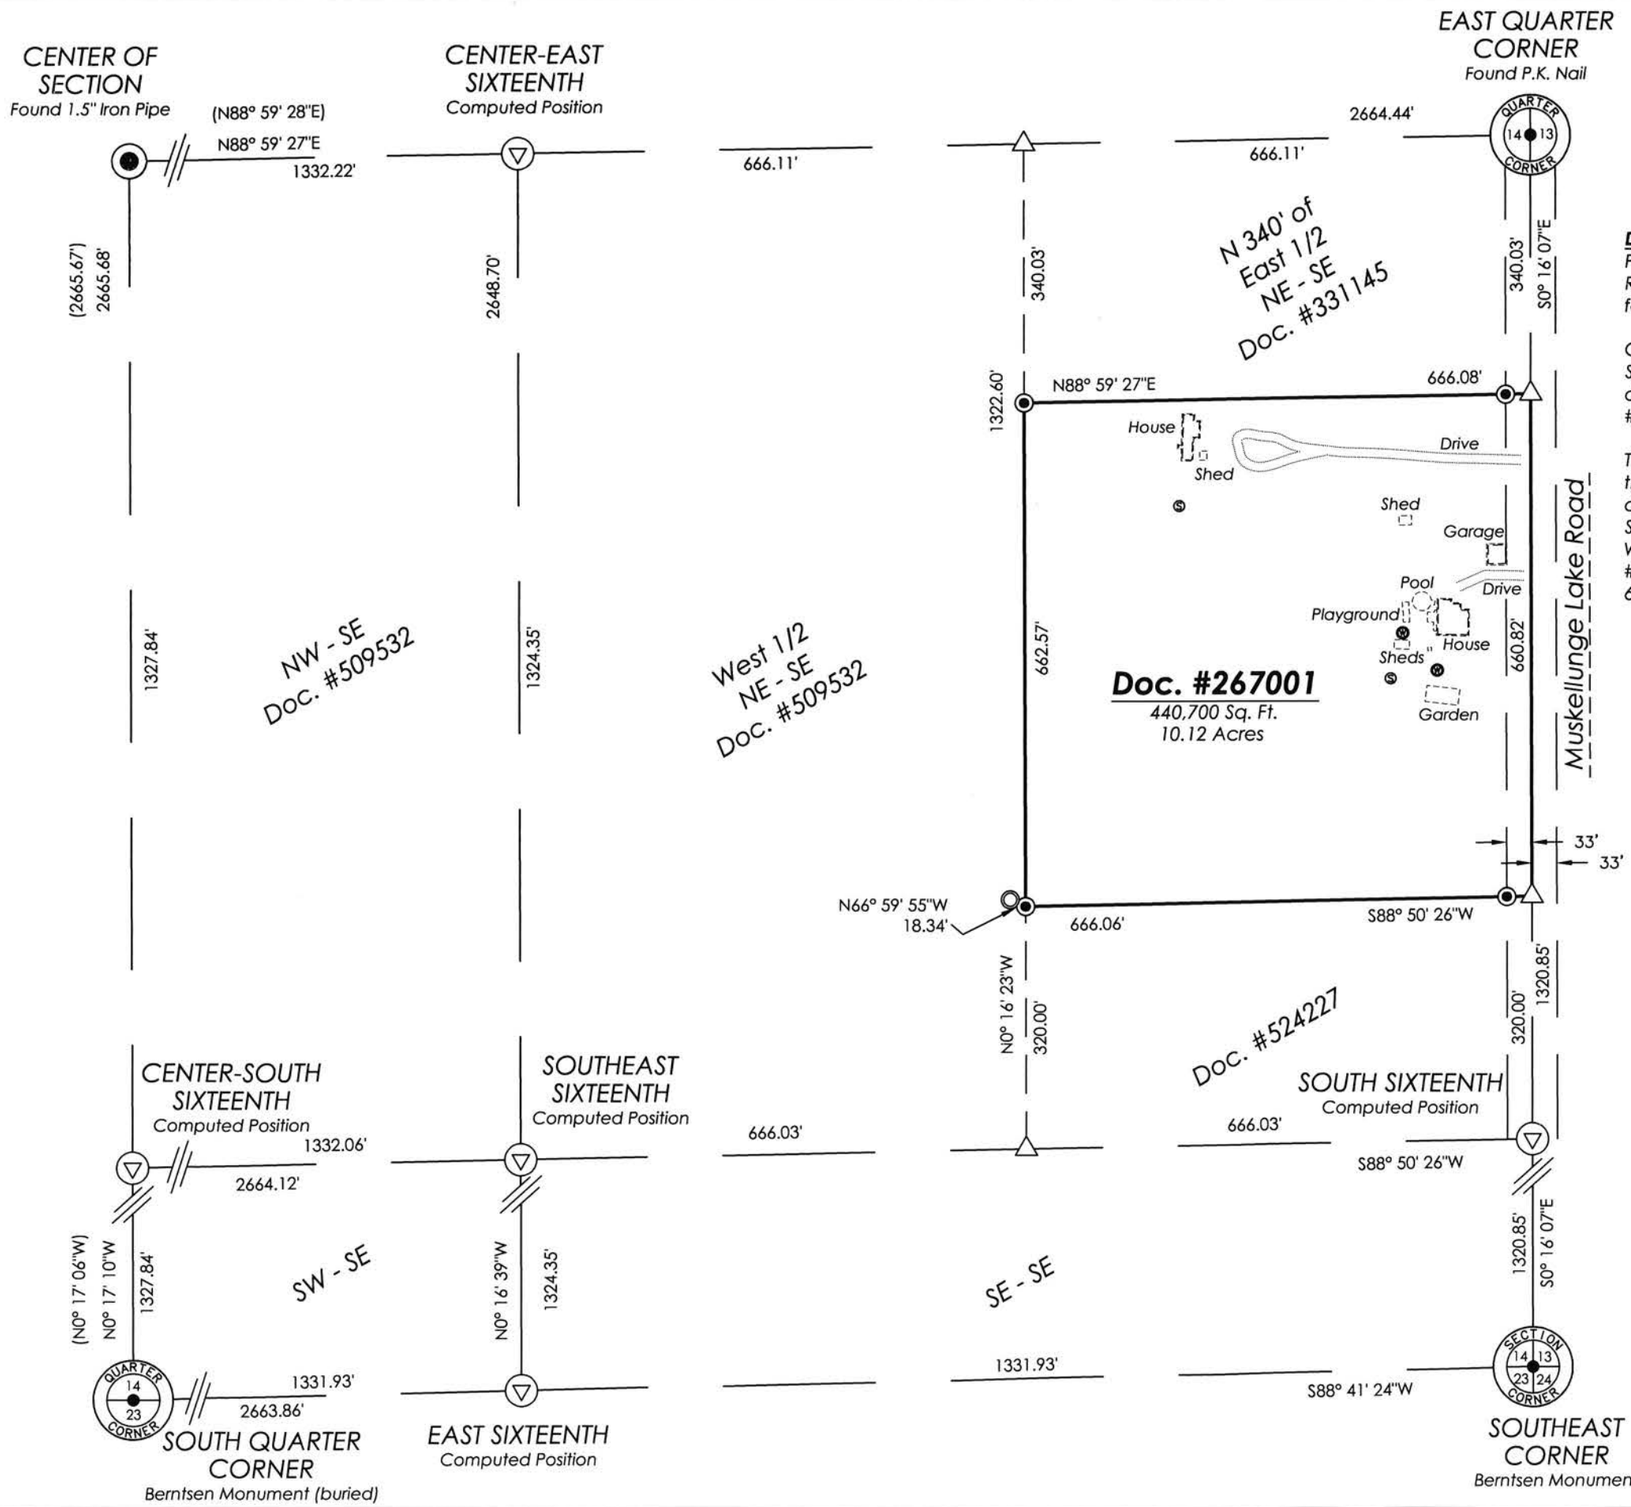

Part of the

NE 1/4 of the SE 1/4

SECTION 14, T35N, R6E,

Town of Bradley
Lincoln County, Wisconsin

Description of Doc. #267001

Part of the Northeast Quarter of the Southeast Quarter of Section 14, Township 35 North, Range 6 East, Town of Bradley, Lincoln County, Wisconsin, more particularly described as follows:

Commencing at the East Quarter Corner of Section 14, marked by a PK Nail, thence S0°16'07"E, along the East line of the Northeast Quarter of the Southeast Quarter, a distance of 340.03 feet to the place of beginning of the parcel described in Doc. #267001.

Thence continuing S0°16'07"E, along said East line, a distance of 660.82 feet to a point; thence S88°50'26"W, along the northerly line of a parcel described in Doc. #524227, a distance of 666.06 feet to the East line of the West half of the Northeast Quarter of the Southeast Quarter, marked by a rebar; thence N0°16'23"W, along said East line of the West half, a distance of 662.57 feet to the South line of a parcel described in Doc. #331145, marked by a rebar; thence N88°59'27"E, along said South line, a distance of 666.08 feet to the place of beginning.

SURVEYOR'S CERTIFICATE

I, Emily K. Pierce, Professional Land Surveyor No. S-2728, hereby certify that I have surveyed the property shown hereon; that this map represents an accurate survey of said property to the best of my knowledge and belief; that I have performed this survey by order of Lowell and Judith Liberty; and that I have complied with the requirements of Wisconsin Administrative Code A-E 7.

STEIGERWALDT LAND SURVEYING, LLC

Emily K Pierce

Professional Land Surveyor No. S-2728
Dated this 27th Day of December, 2018
Field work completed on December 26, 2018

WISCONSIN
EMILY K. PIERCE
S-2728
TOMAHAWK, WI
12-27-2018
LAND SURVEYOR

RECEIVED BY LINCOLN COUNTY SURVEYOR THIS 2ND DAY OF January 20 19
COUNTY SURVEYOR

LEGEND

- ◉ = 0.75" x 24" Rebar with 2" Alum. Cap
- ◎ = 1.25" Iron Pipe Found
- Ⓢ = Septic Vent
- Ⓦ = Well/Water Spigot
- △ = Computed Position
- ( ) = Recorded Dimension

Monument sizes are outside diameter.
Other corner monuments are as noted.

SCALE: 1" = 200'

0' 100' 200' 400'

Bearings Lincoln County Grid referenced to the East line of the Southeast Quarter, Section 14, bearing S0°16'07"E.

N

STEIGERWALDT LAND SURVEYING, LLC

856 NORTH 4TH STREET, TOMAHAWK, WI 54487
PHONE #: (715) 453-3274 FAX #: (715) 453-8325
www.steigerwaldt.com

JOB #: 6185	DWG #: 6185 Liberty Map	Sheet 1 of 1

S 671