LOT 1, CSM #256

Located in the

NE 1/4 of the SE 1/4
Section 8, T34N, R5E,

Town of Tomahawk
Lincoln County, Wisconsin

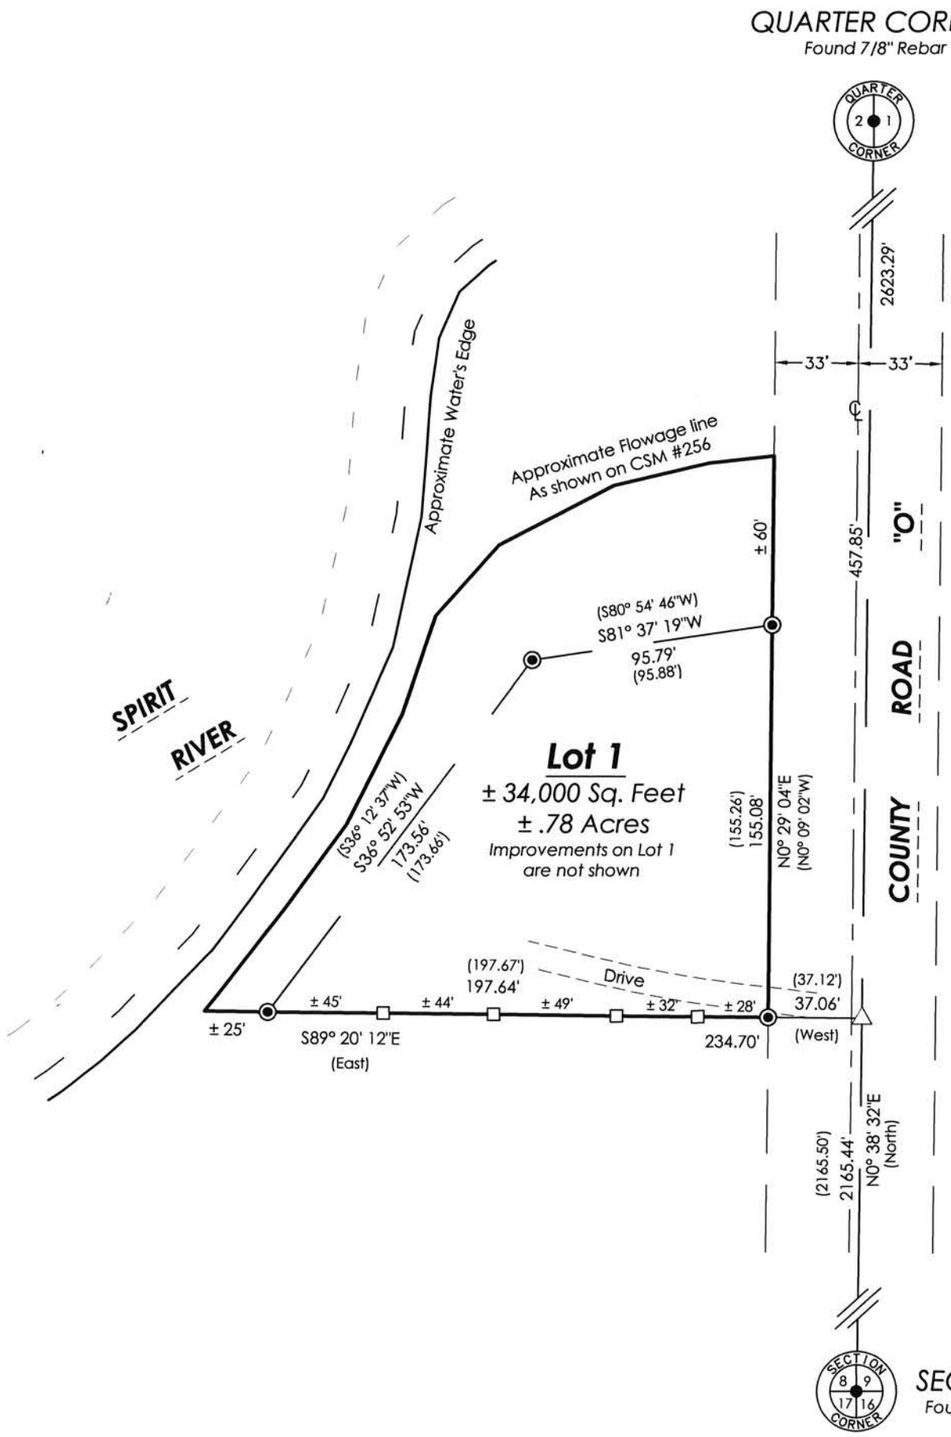

SURVEYOR'S CERTIFICATE

I, Emily K. Pierce, Professional Land Surveyor No. S-2728, hereby certify that I have surveyed the property shown hereon; that this map represents an accurate survey of said property to the best of my knowledge and belief; that I have performed this survey by order of Michelle Antony; and that I have complied with the requirements of Wisconsin Administrative Code A-E 7.

STEIGERWALDT LAND SURVEYING, LLC

Emily K Pierce

Professional Land Surveyor No. S-2728
Dated August 2, 2019
Field work completed on July 26, 2019

WISCONSIN
EMILY K. PIERCE
S-2728
TOMAHAWK, WI
8-02-19
LAND SURVEYOR

LEGEND

- ◉ = Found 1 - 3/16" Iron Bar
- △ = Computed Position
- □ = Wood Lath Set online
- ( ) = Recorded Dimension

Monument sizes are outside diameter.
Other corner monuments are as noted.

N

Bearings Lincoln Co. Grid referenced to the East line of the Southeast Quarter, Section 8, bearing N0°38'32"E.

SCALE: 1" = 60'

0' 30' 60' 120'

RECEIVED BY LINCOLN COUNTY SURVEYOR THIS 15TH DAY OF August 2019
Tom Dahl
COUNTY SURVEYOR

STEIGERWALDT LAND SURVEYING, LLC

856 NORTH 4TH STREET, TOMAHAWK, WI 54487
PHONE #: (715) 453-3274 FAX #: (715) 453-8325
www.steigerwaldt.com

JOB #: 6371	DWG #: 6371 Antony	Sheet 1 of 1

S700B