8176

Bearings Lincoln County Grid, based on GPS survey data, referenced to the southerly line of Lot 17, Block 1, bearing S 78°50'58"W.

Scale: 1" = 40'

0' 20' 40' 80'

LEGEND

- ● = 2.5" dia. iron pipe found in place
- ◑ = 1.4" dia. iron pipe found in place
- ⊙ = 1.25" dia. iron pipe found in place
- △ = computed position, not monumented
- ( ) = previously recorded bearing and distance

Monument sizes are outside diameter dimensions. Other corner monuments are as noted.

FOUNDATION SURVEY

The Southerly 105 feet
of
LOT 17, BLOCK 1
of the
Assessor's Plat No. 1
to the
Town of Bradley
being part of
GOV'T. LOT 4
SECTION 9, T35N, R6E
Town of Bradley
Lincoln County, Wisconsin

SURVEYOR'S CERTIFICATE

I, James D. Rein, Professional Land Surveyor No. S-1234, hereby certify that I have surveyed the property shown hereon; that this map represents an accurate survey of said property to the best of my knowledge and belief; that I have performed this survey by order of IncredibleBank; and that I have complied with the requirements of Wisconsin Administrative Code A-E 7.

WISCONSIN JAMES D. REIN S-1234 MINOCQUA, WI LAND SURVEYOR

WILDERNESS SURVEYING, INC.

Professional Land Surveyor No. S-1234
Dated this 23rd day of July, 2021

Field survey was completed on July 16, 2021.

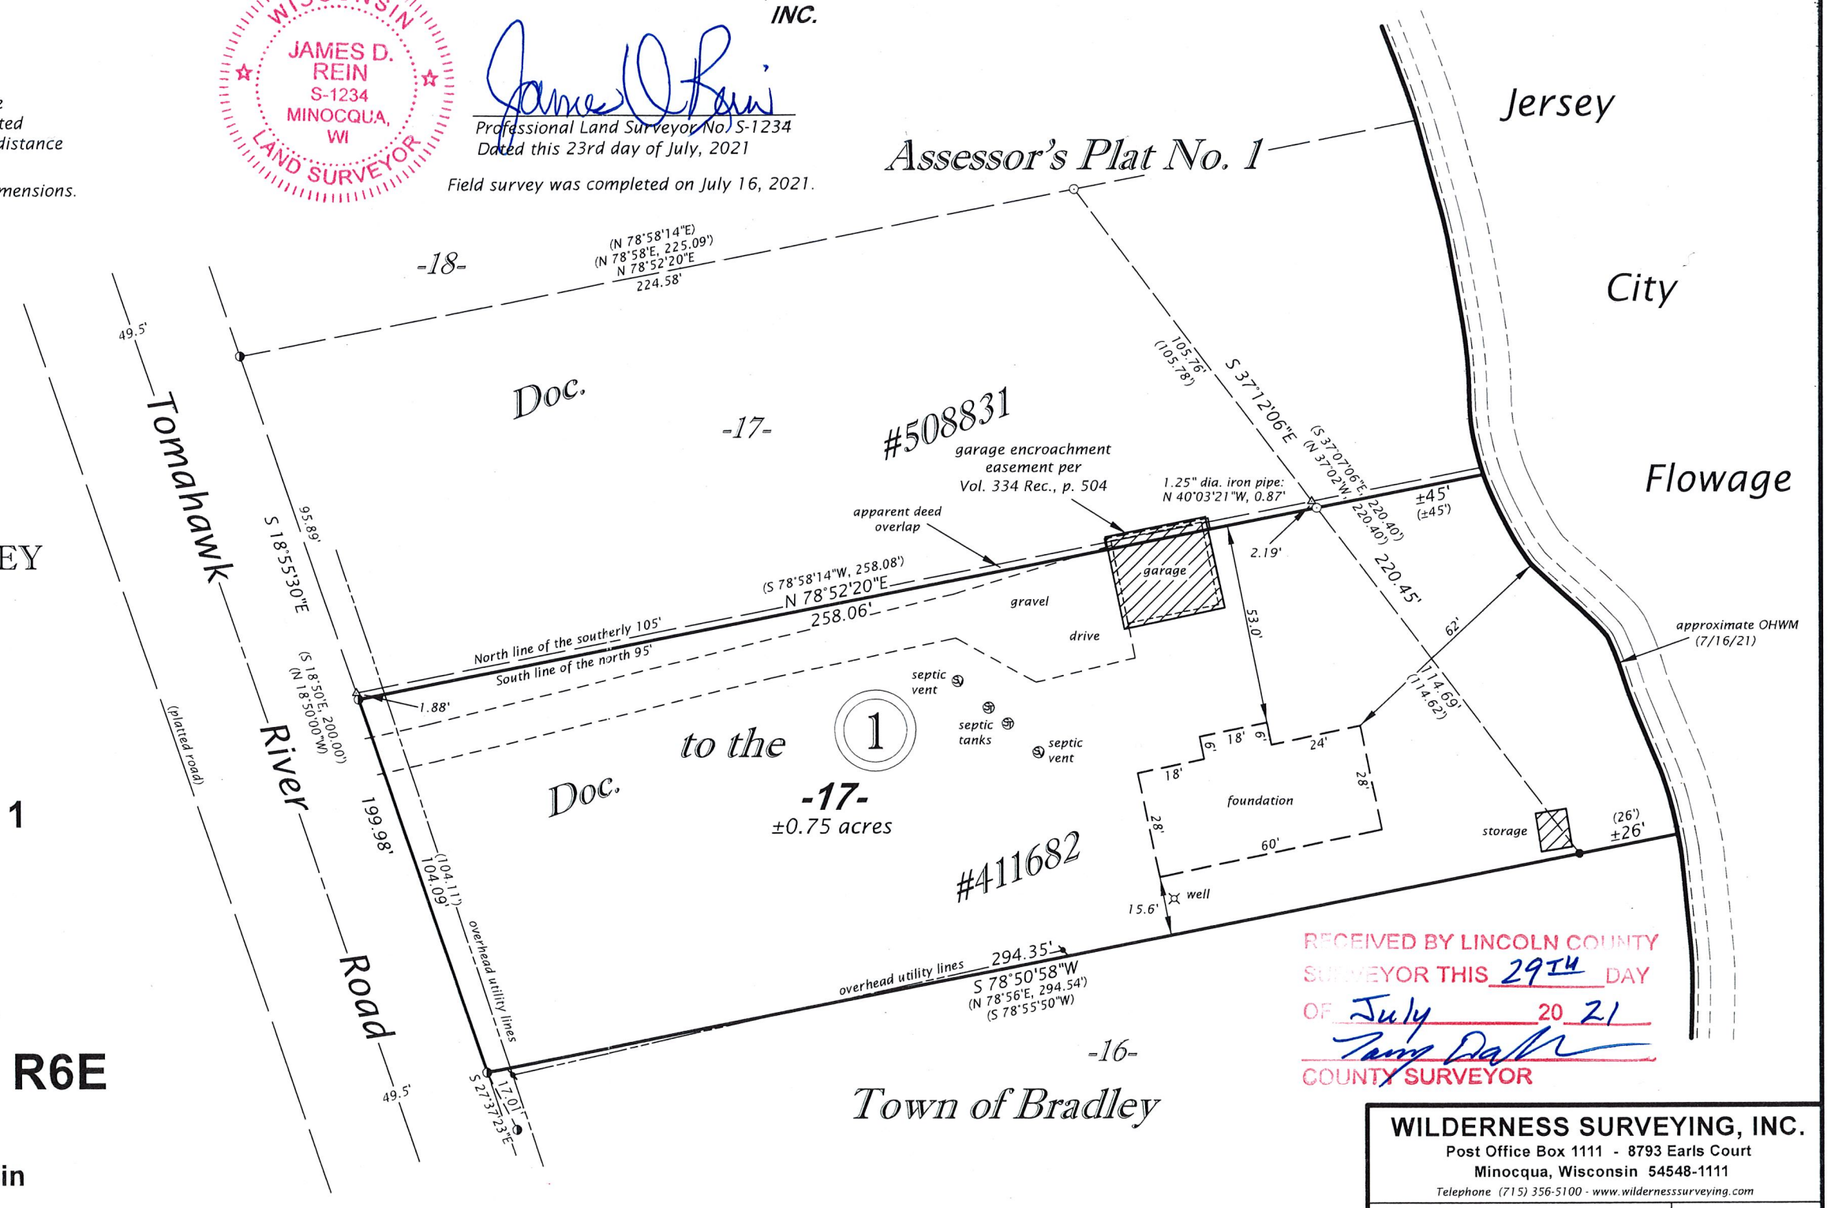

RECEIVED BY LINCOLN COUNTY SURVEYOR THIS 29TH DAY OF July 20 21
COUNTY SURVEYOR

WILDERNESS SURVEYING, INC.
Post Office Box 1111 - 8793 Earls Court
Minocqua, Wisconsin 54548-1111
Telephone (715) 356-5100 - www.wildernesssurveying.com

Map Number: 21 - 123
File Number: 15 - 9 - 356
Drafted by: H. Gray

Revisions: