COUNTY AND HIGHWAY	ROUTE AND SECTION	CLASS AND AGREEMENT		FEDERAL DIVISION OFFICE	SHEET NUMBER	TOTAL SHEETS
		STATE	FEDERAL			
35.6	567.0		11.1	4	4	

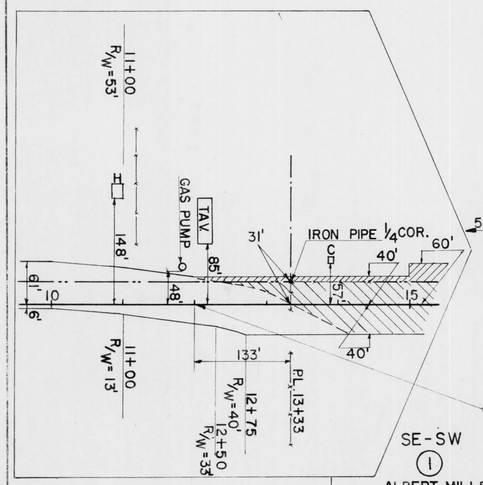

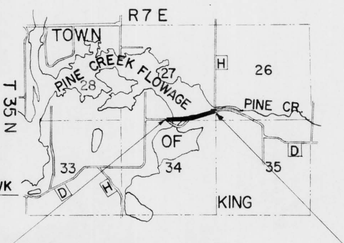

LOCATION SKETCH

5 MILES TO TOMAHAWK

STA. 40+40 END OF RELOCATION ORDER PROJ. DS 0567(1)

STA. 12+00= BEG. RELOCATION ORDER PROJ. DS 0567(1)

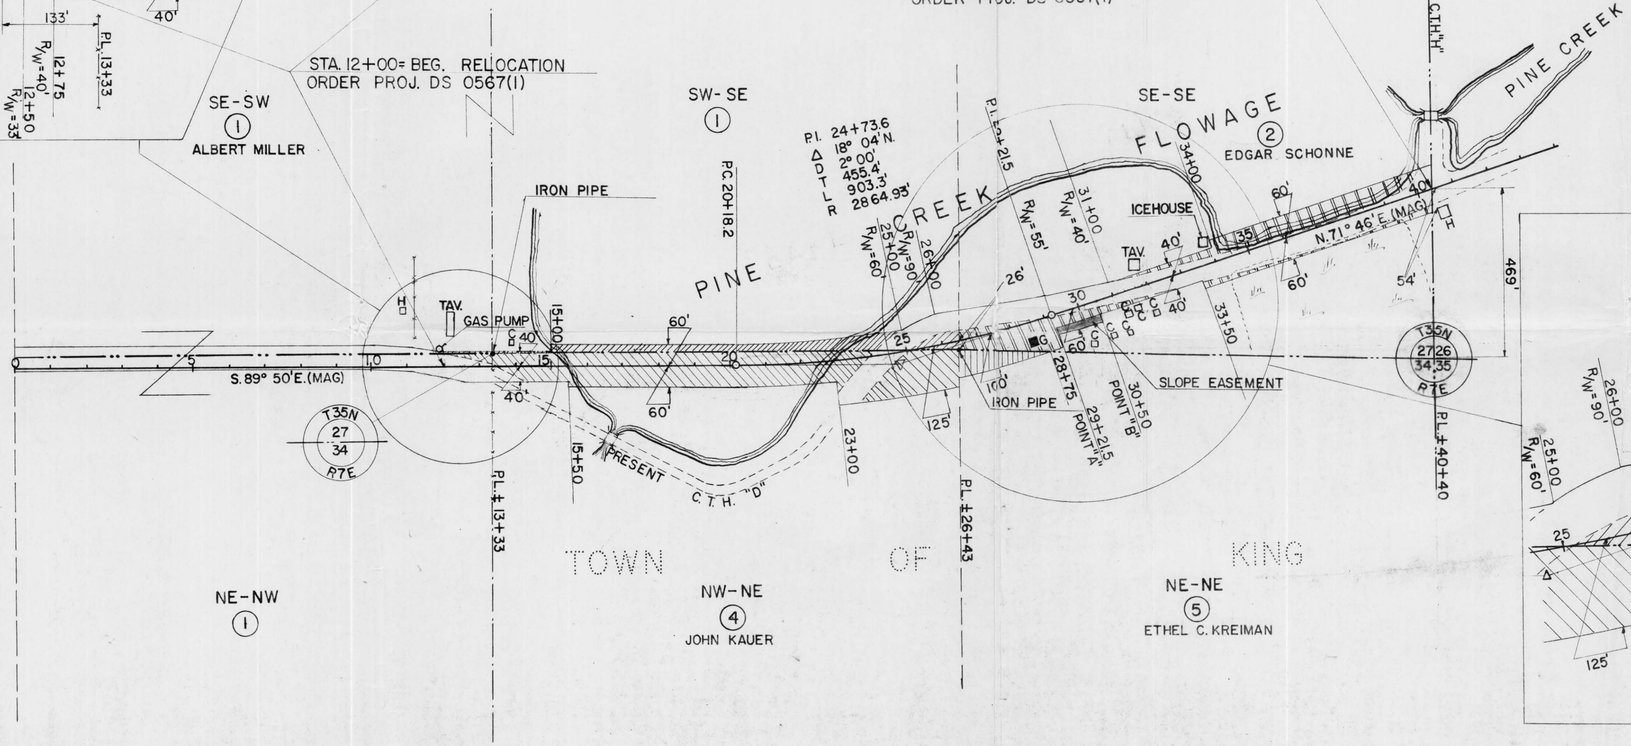

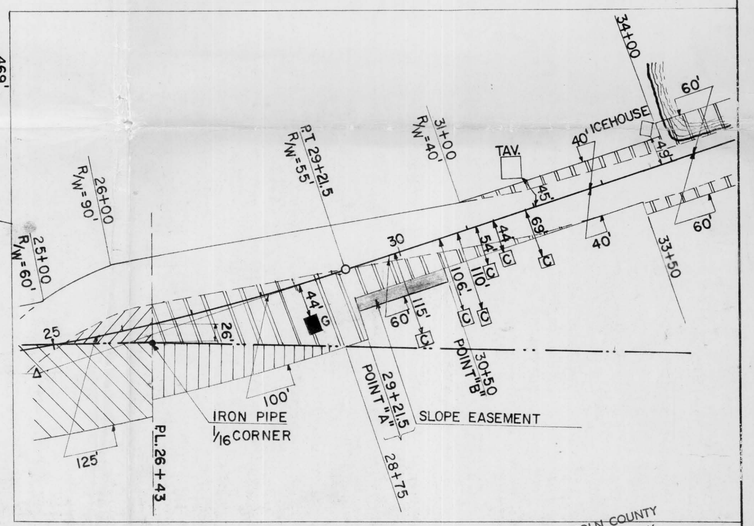

RECEIVED AT LINCOLN COUNTY COURTHOUSE THIS 8 DAY OF May 1958
J. Patrick Kelly
TAX DESCRIPTION OFFICE

NOTE: ACQUIRE EASEMENTS FOR HIGHWAY PURPOSES EXCEPT AS OTHERWISE NOTED

PAR. NO.	OWNER	ADDRESS		DESCRIPTION		INTEREST REQUIRED	ACRES REQ'D	ALSO SHEET	PAR. NO.
1	ALBERT MILLER	TOMAHAWK,	WIS.	SE-SW, SW-SE	SEC. 27 T35N R7E		1.02		1
1	ALBERT MILLER	"	"	NE-NW	SEC. 34 " "		0.06		1
2	EDGAR SCHONNE & EVA M. (HW)	"	"	SE-SE	SEC. 27 " "		1.51		2
4	JOHN KAUER & CONNIE (HW)	6333 S. TALMAN AVE., CHICAGO 29, ILLINOIS		NW-NE	SEC. 34 " "		2.88		4
5	ETHEL C. KREIMAN	2914 N. MARYLAND AVE., MILWAUKEE,	"	NE-NE	" " "		0.18		5

STATE HIGHWAY COMMISSION OF WISCONSIN

PLAT OF RIGHT OF WAY REQUIRED

PROJECT DS 0567(1)

PINE CREEK BRIDGE AND APPROACHES ROAD

C.T.H. "D" LINCOLN COUNTY

SCALE 0 200 400

LENGTH-0.538 MILES

REV. AUG. 12, 1958

DATED JULY 21, 1958

121—700—12-19-57