Lincoln County

SECTION SUMMARY

13 — 31N — 8E
Section — Township — Range

PINE RIVER
Town

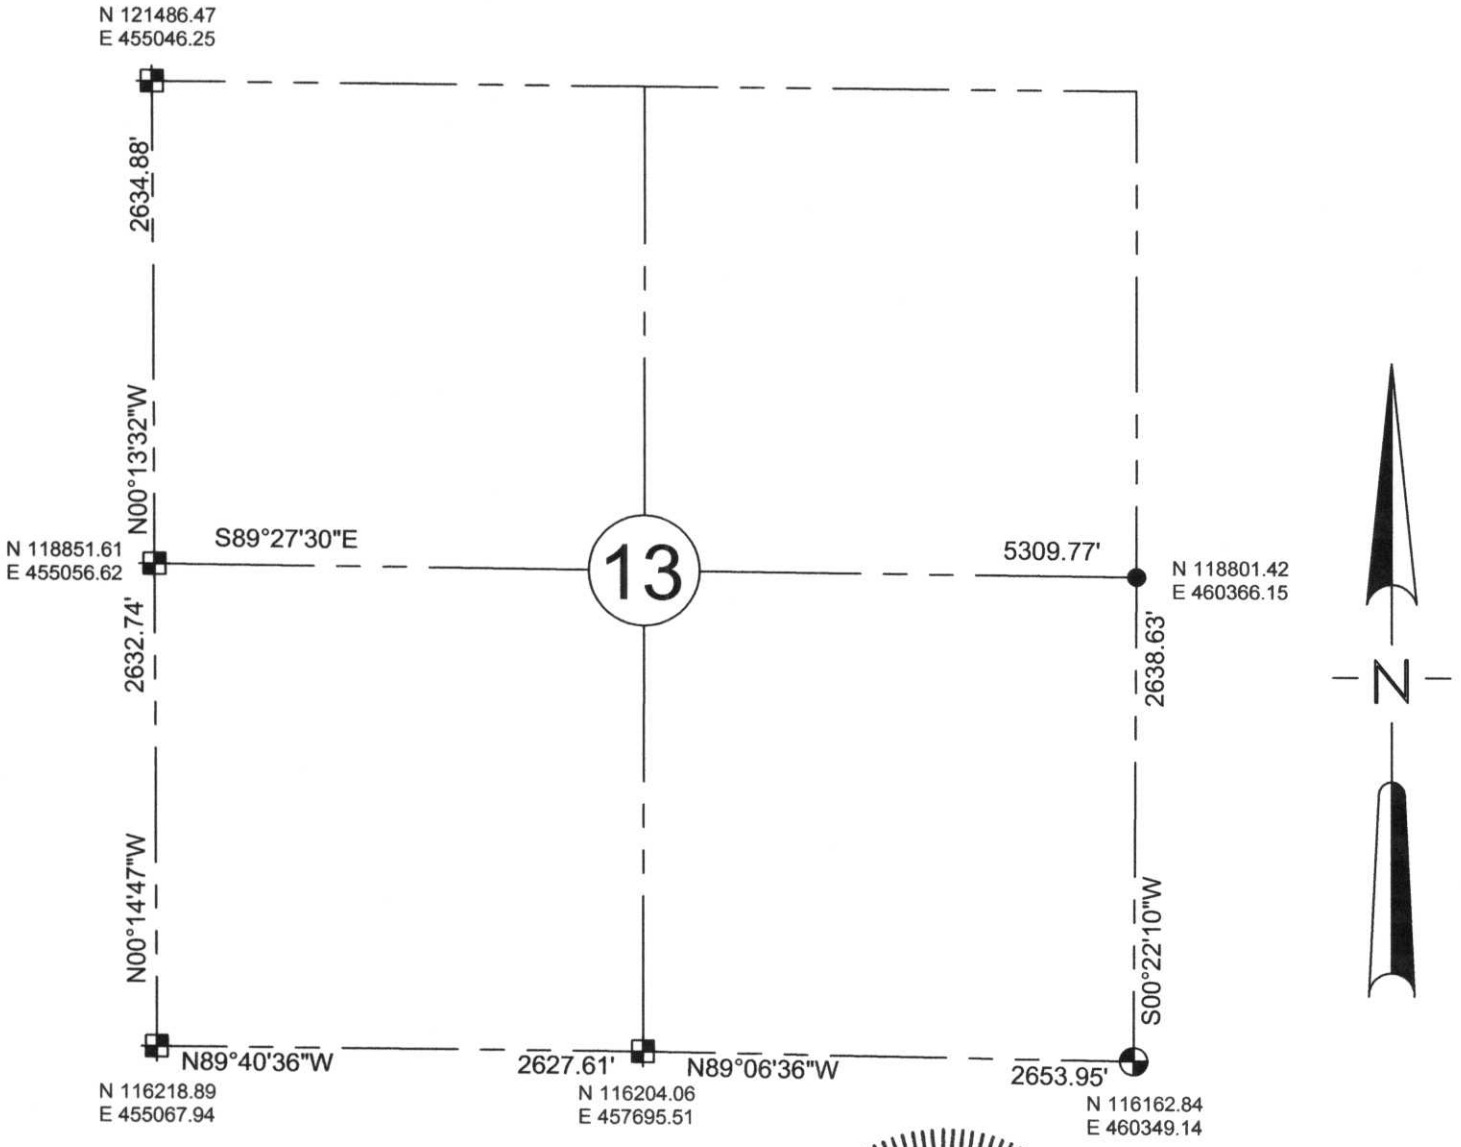

NOTE:
BEARINGS AND COORDINATES ARE BASED ON THE LINCOLN COUNTY COORDINATE SYSTEM AND REFERENCED TO THE PINE RIVER AND PINE DELLS GPS STATIONS.

SEAL

WISCONSIN
KEITH J. WALKOWSKI
S-2717
MOSINEE, WI
LAND SURVEYOR

RECEIVED BY LINCOLN COUNTY SURVEYOR THIS 6TH DAY OF January 2006

Tony Dalke
COUNTY SURVEYOR

LEGEND

- BERNSTEN MONUMENT
- FOUND 2" IRON PIPE
- FOUND GRANITE STONE
- SURVEY MARKING PIN

CERTIFIED CORRECT:

Keith J. Walkowski
KEITH J. WALKOWSKI
Registered Land Surveyor

DATE: Jan. 4TH, 2006

I, M. 21, 25