PLAT OF SURVEY

A PARCEL OF LAND DESCRIBED IN DOC. #566755
LOCATED IN GOV'T. LOT 3, SEC. 15,
T. 34 N., R. 8 E., TOWN OF HARRISON,
LINCOLN COUNTY, WI.

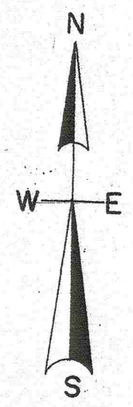

North is referenced to the South line Government Lot 3, Sec. 15, being a record bearing of N 89° 20' 56"E.

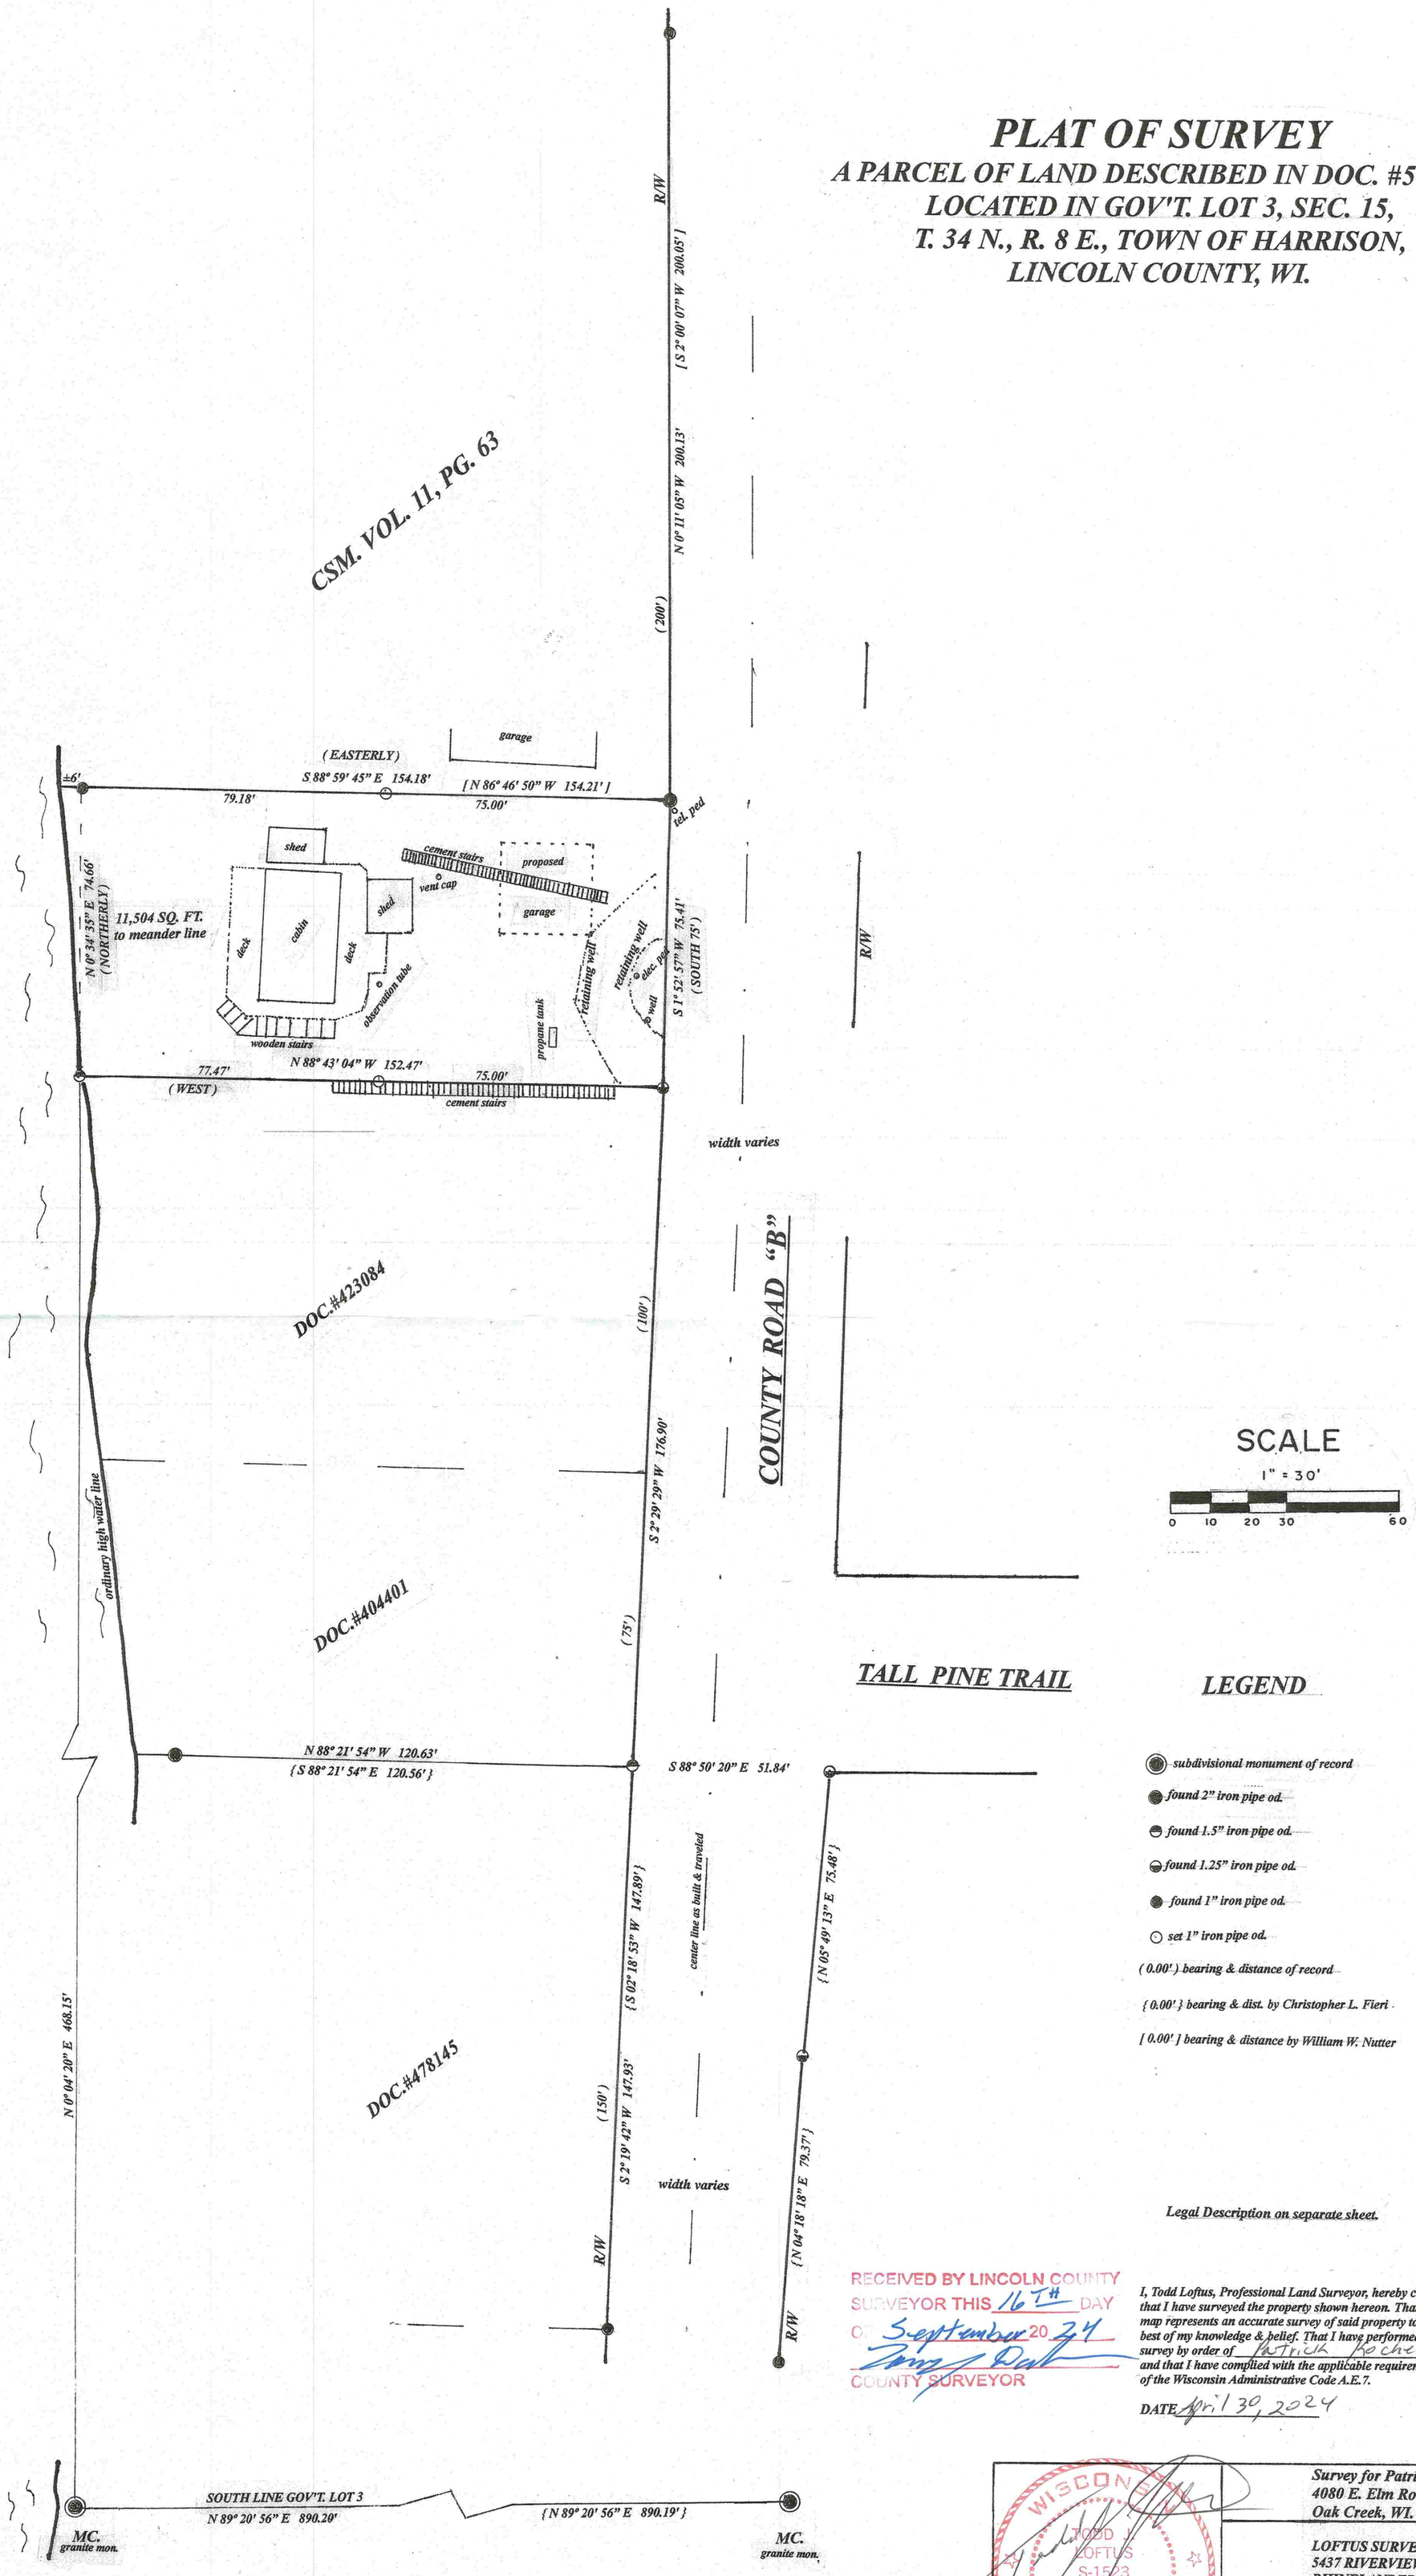

SCALE
1" = 30'
0 10 20 30 60

LEGEND

- subdivisional monument of record
- found 2" iron pipe od.
- found 1.5" iron pipe od.
- found 1.25" iron pipe od.
- found 1" iron pipe od.
- set 1" iron pipe od.

(0.00') bearing & distance of record

{ 0.00' } bearing & dist. by Christopher L. Fieri

[0.00'] bearing & distance by William W. Nutter

Legal Description on separate sheet.

RECEIVED BY LINCOLN COUNTY SURVEYOR THIS 16TH DAY OF September 2024
COUNTY SURVEYOR

I, Todd Loftus, Professional Land Surveyor, hereby certify, that I have surveyed the property shown hereon. That this map represents an accurate survey of said property to the best of my knowledge & belief. That I have performed this survey by order of Patrick Kocher and that I have complied with the applicable requirements of the Wisconsin Administrative Code A.E.7.

DATE April 30, 2024

WISCONSIN TODD J. LOFTUS S-1523 RHINELANDER, WIS. LAND SURVEYOR

Survey for Patrick Kocher
4080 E. Elm Road
Oak Creek, WI. 53154

LOFTUS SURVEYING
5437 RIVERVIEW DRIVE
RHINELANDER, WI. 54501
TEL/FAX 715-369-1142
hodag28@hotmail.com

4018B8

M719B