21 Cont.
Somo View

# ASSESSOR'S PLAT

Part of

## GOV'T LOT 6
## SECTION 16, T35N, R5E

and part of

## GOV'T LOT 2
## SECTION 21, T35N, R5E

Wilson Township
Lincoln County, Wisconsin

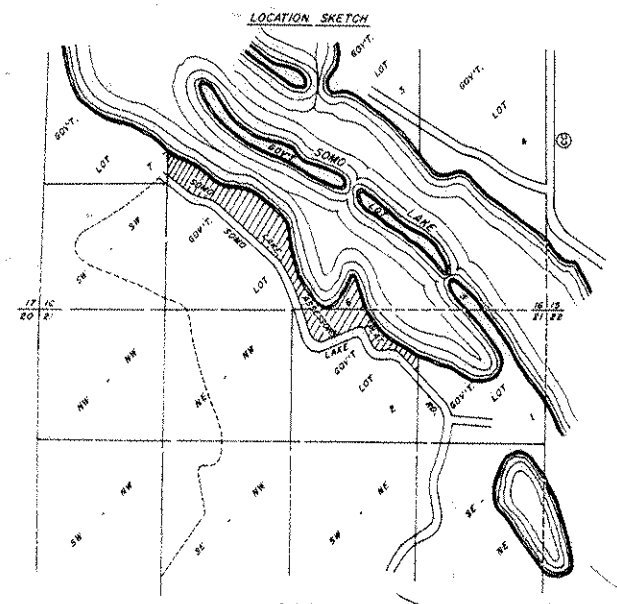


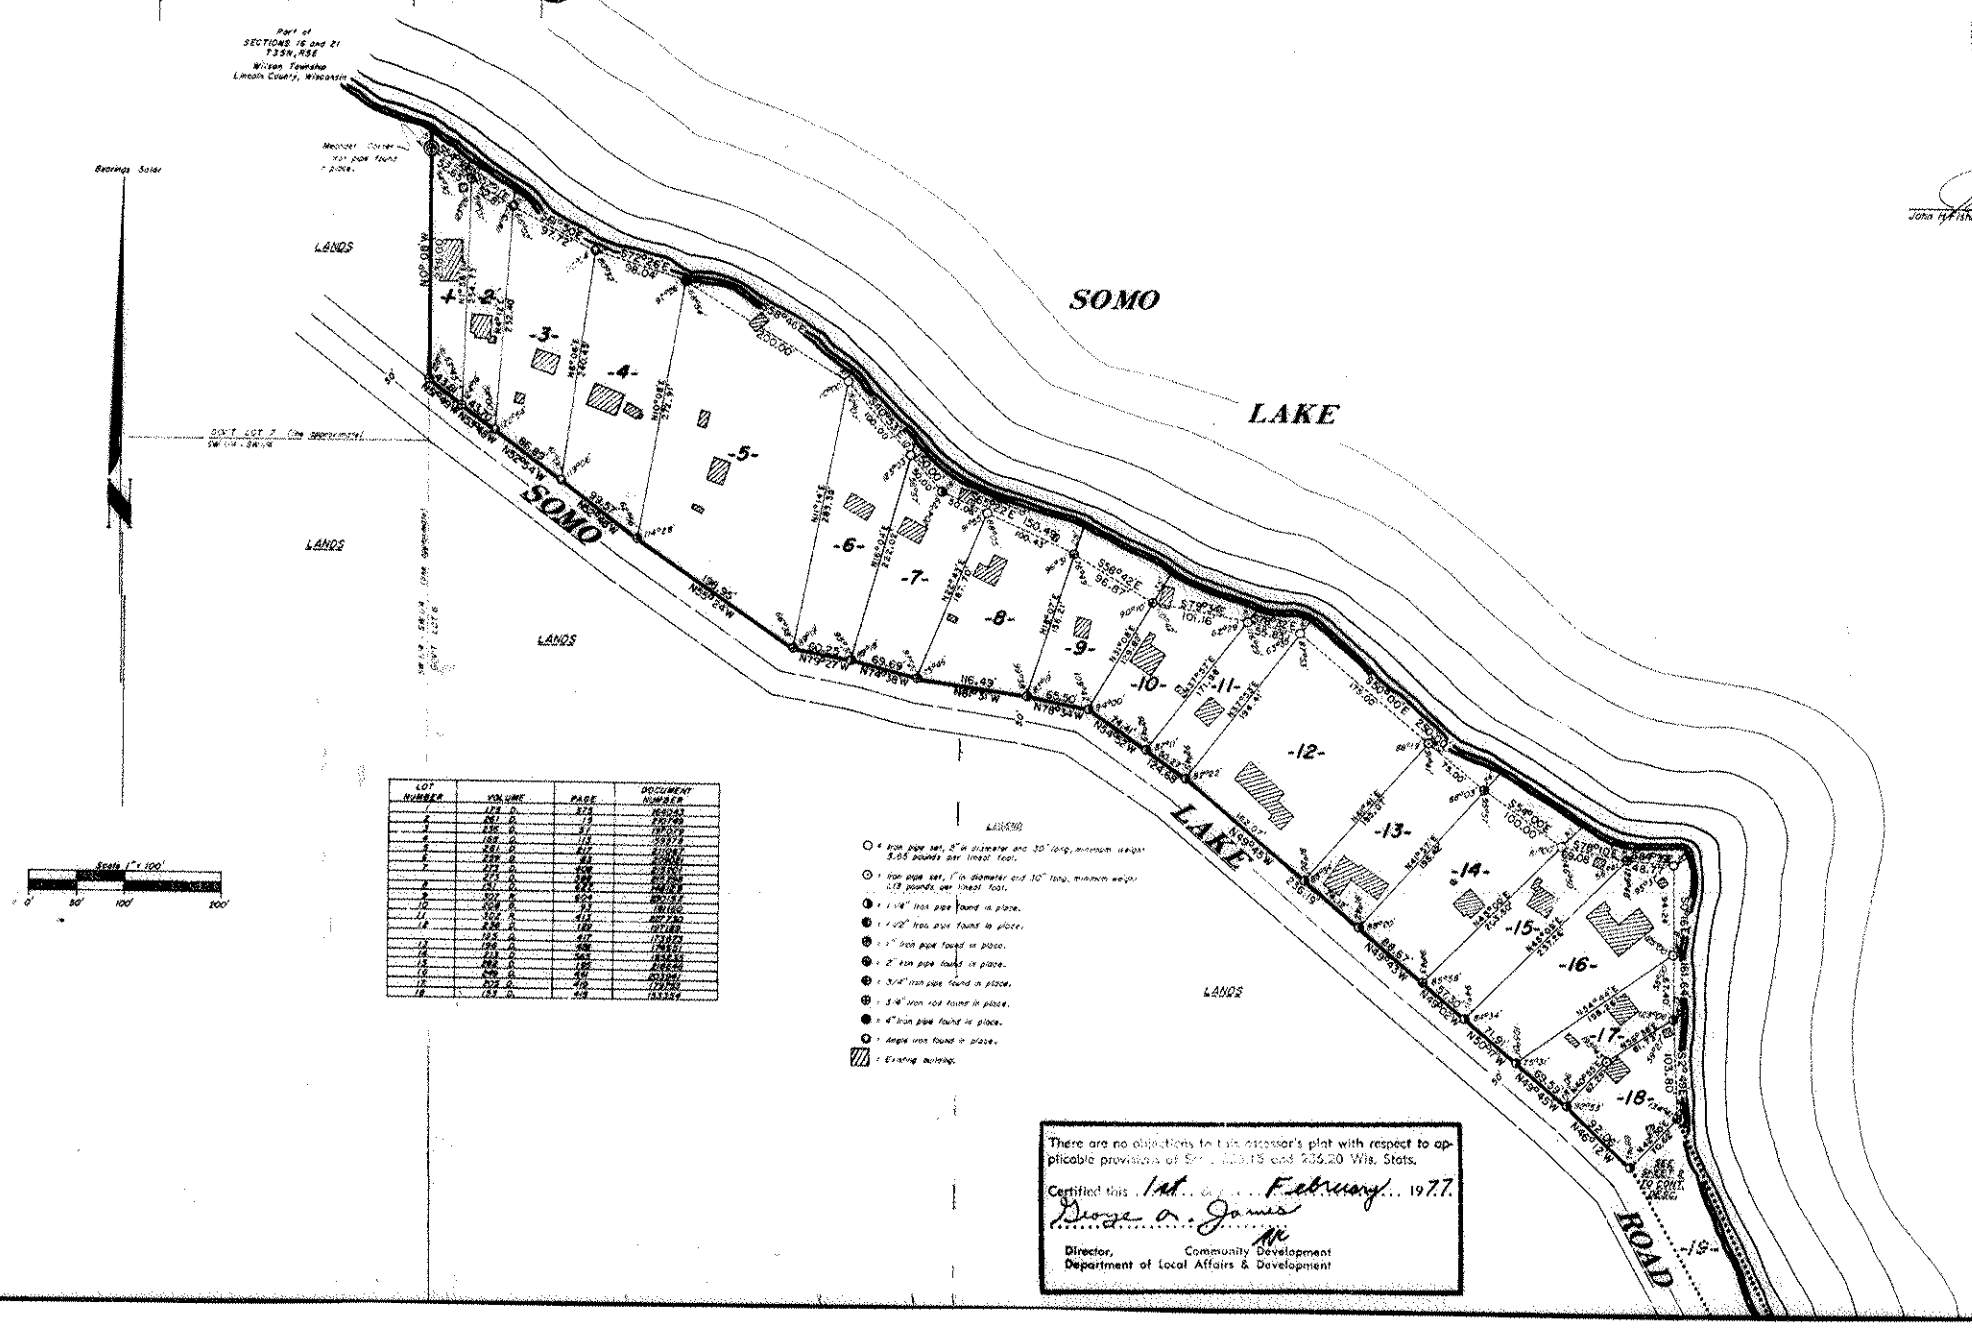


| LOT NUMBER | VOLUME | PAGE | DOCUMENT NUMBER |
|---|---|---|---|
| 2 | 173 D | 573 | 160043 |
| 3 | 281 D | 113 | 210749 |
| 4 | 276 D | 97 | 197079 |
| 5 | 188 D | 113 | 159973 |
| 6 | 281 D | 117 | 210967 |
| 7 | 279 D | 83 | 209067 |
| 8 | 272 D | 408 | 207096 |
| 9 | 271 D | 479 | 207194 |
| 10 | 301 D | 622 | 214287 |
| 11 | 304 D | 624 | 215067 |
| 12 | 302 D | 411 | 214780 |
| 14 | 236 D | 182 | 187180 |
| 13 | 185 D | 417 | 173979 |
| 14 | 196 D | 486 | 178572 |
| 15 | 193 D | 564 | 183671 |
| 16 | 188 D | 188 | 159846 |
| 17 | 279 D | 481 | 207196 |
| 18 | 305 D | 419 | 217096 |
| 19 | 151 D | 419 | 153334 |

LEGEND

- = 1" iron pipe set, 24" in diameter and 30" long, minimum weight 5.65 pounds per lineal foot.
- = 1" iron pipe set, 1" in diameter and 30" long, minimum weight 1.13 pounds per lineal foot.
- = 1 1/4" iron pipe found in place.
- = 1 1/2" iron pipe found in place.
- = 1" iron pipe found in place.
- = 2" iron pipe found in place.
- = 3/4" iron pipe found in place.
- = 5/8" iron rod found in place.
- = 4" iron pipe found in place.
- = Angle iron found in place.
- = Existing building.

There are no objections to this assessor's plat with respect to applicable provisions of Sec. 236.15 and 236.20 Wis. Stats.

Certified this 1st day of February, 1977.

George A. James

Director, Community Development
Department of Local Affairs & Development

WISCONSIN
JOHN H. FISHER
S-836
MINOCQUA, WIS.
LAND SURVEYOR

John H. Fisher 12/14/76
John H. Fisher, Registered Land Surveyor S-836

SHEET 1 OF 2 SHEETS
DRAWN N. P. K. CHECK